
33 Sandhurst Ave
M.10 1ED.
Existing Plan.
Drawing NO 2.

SANDHURST AVENUE.

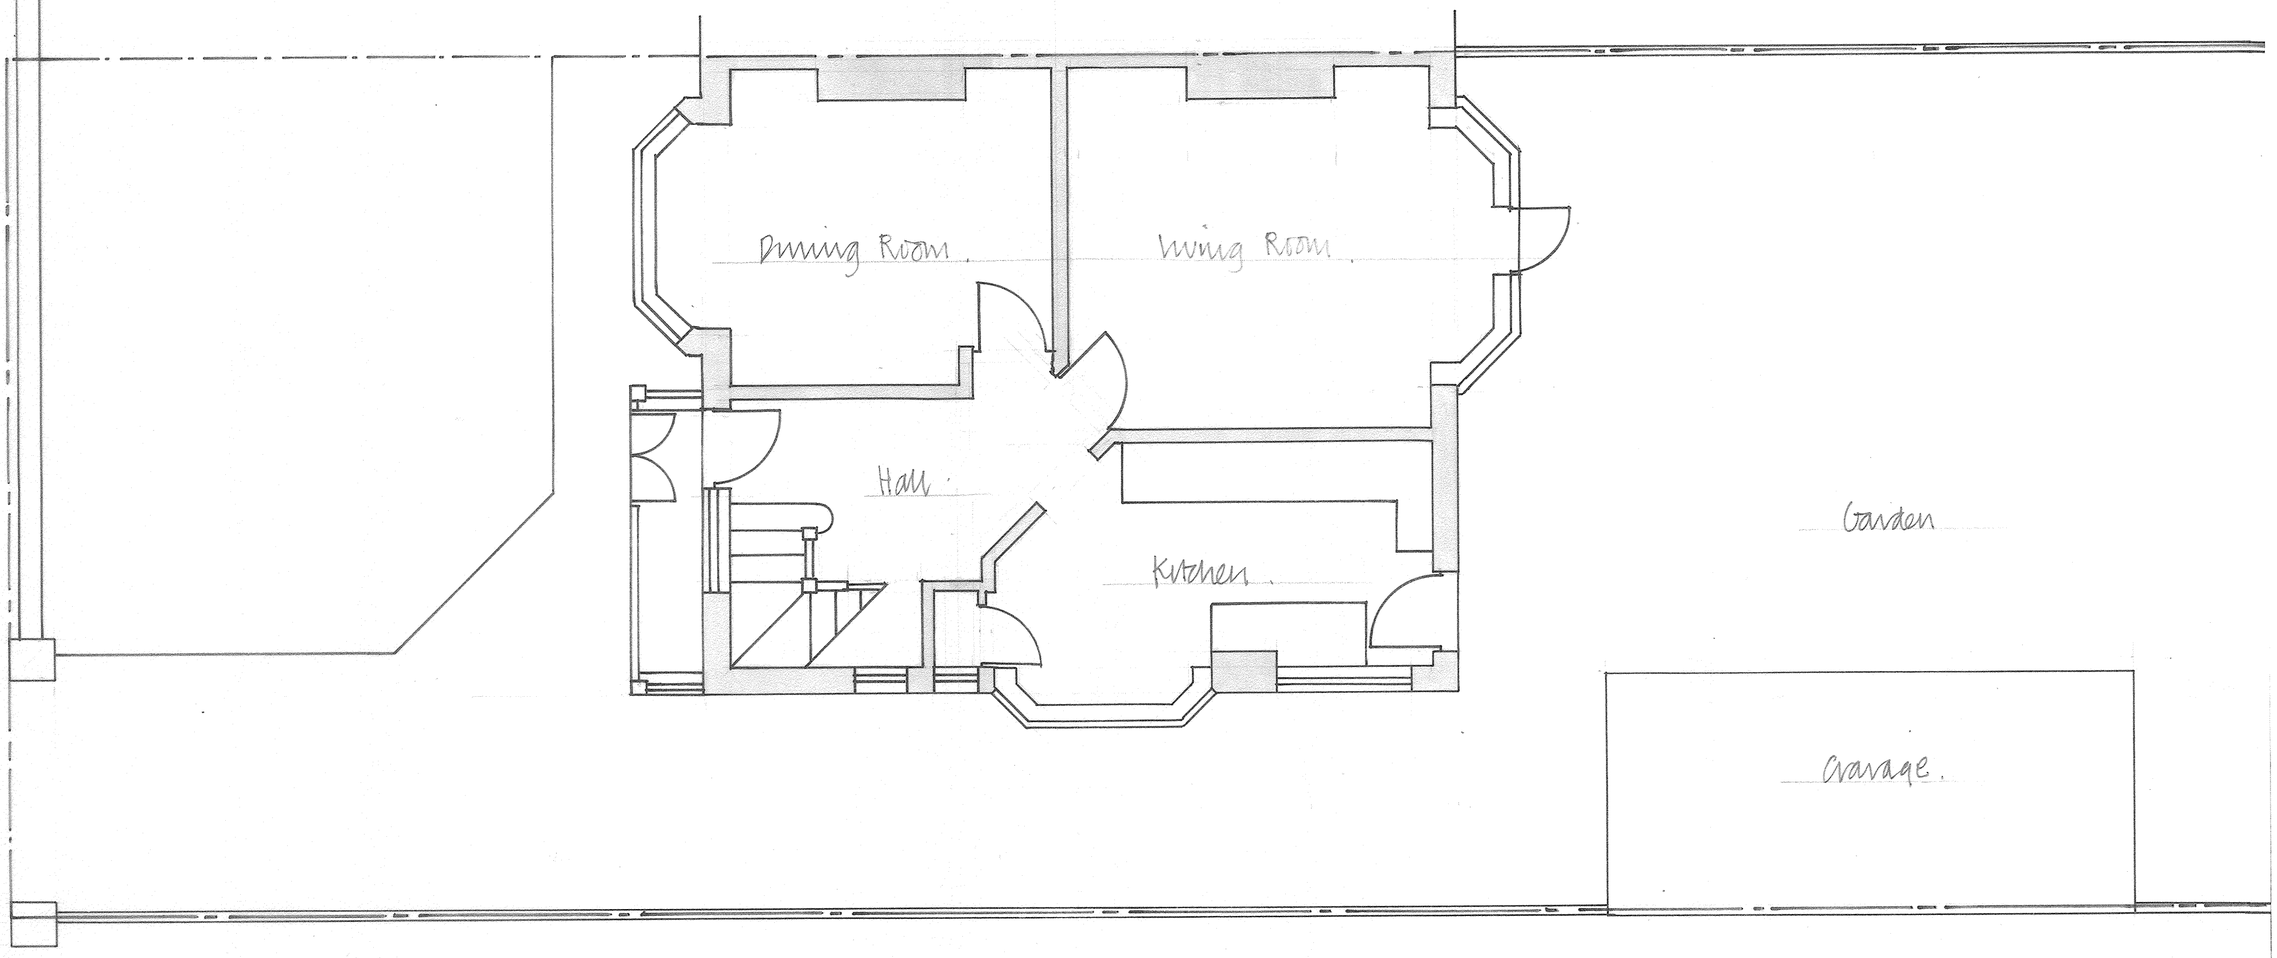

1:50 @ A2 Ground Floor plan as existing 0 1 2 3 4 m