
Lower Ground


11 windows to be secondary glazed.

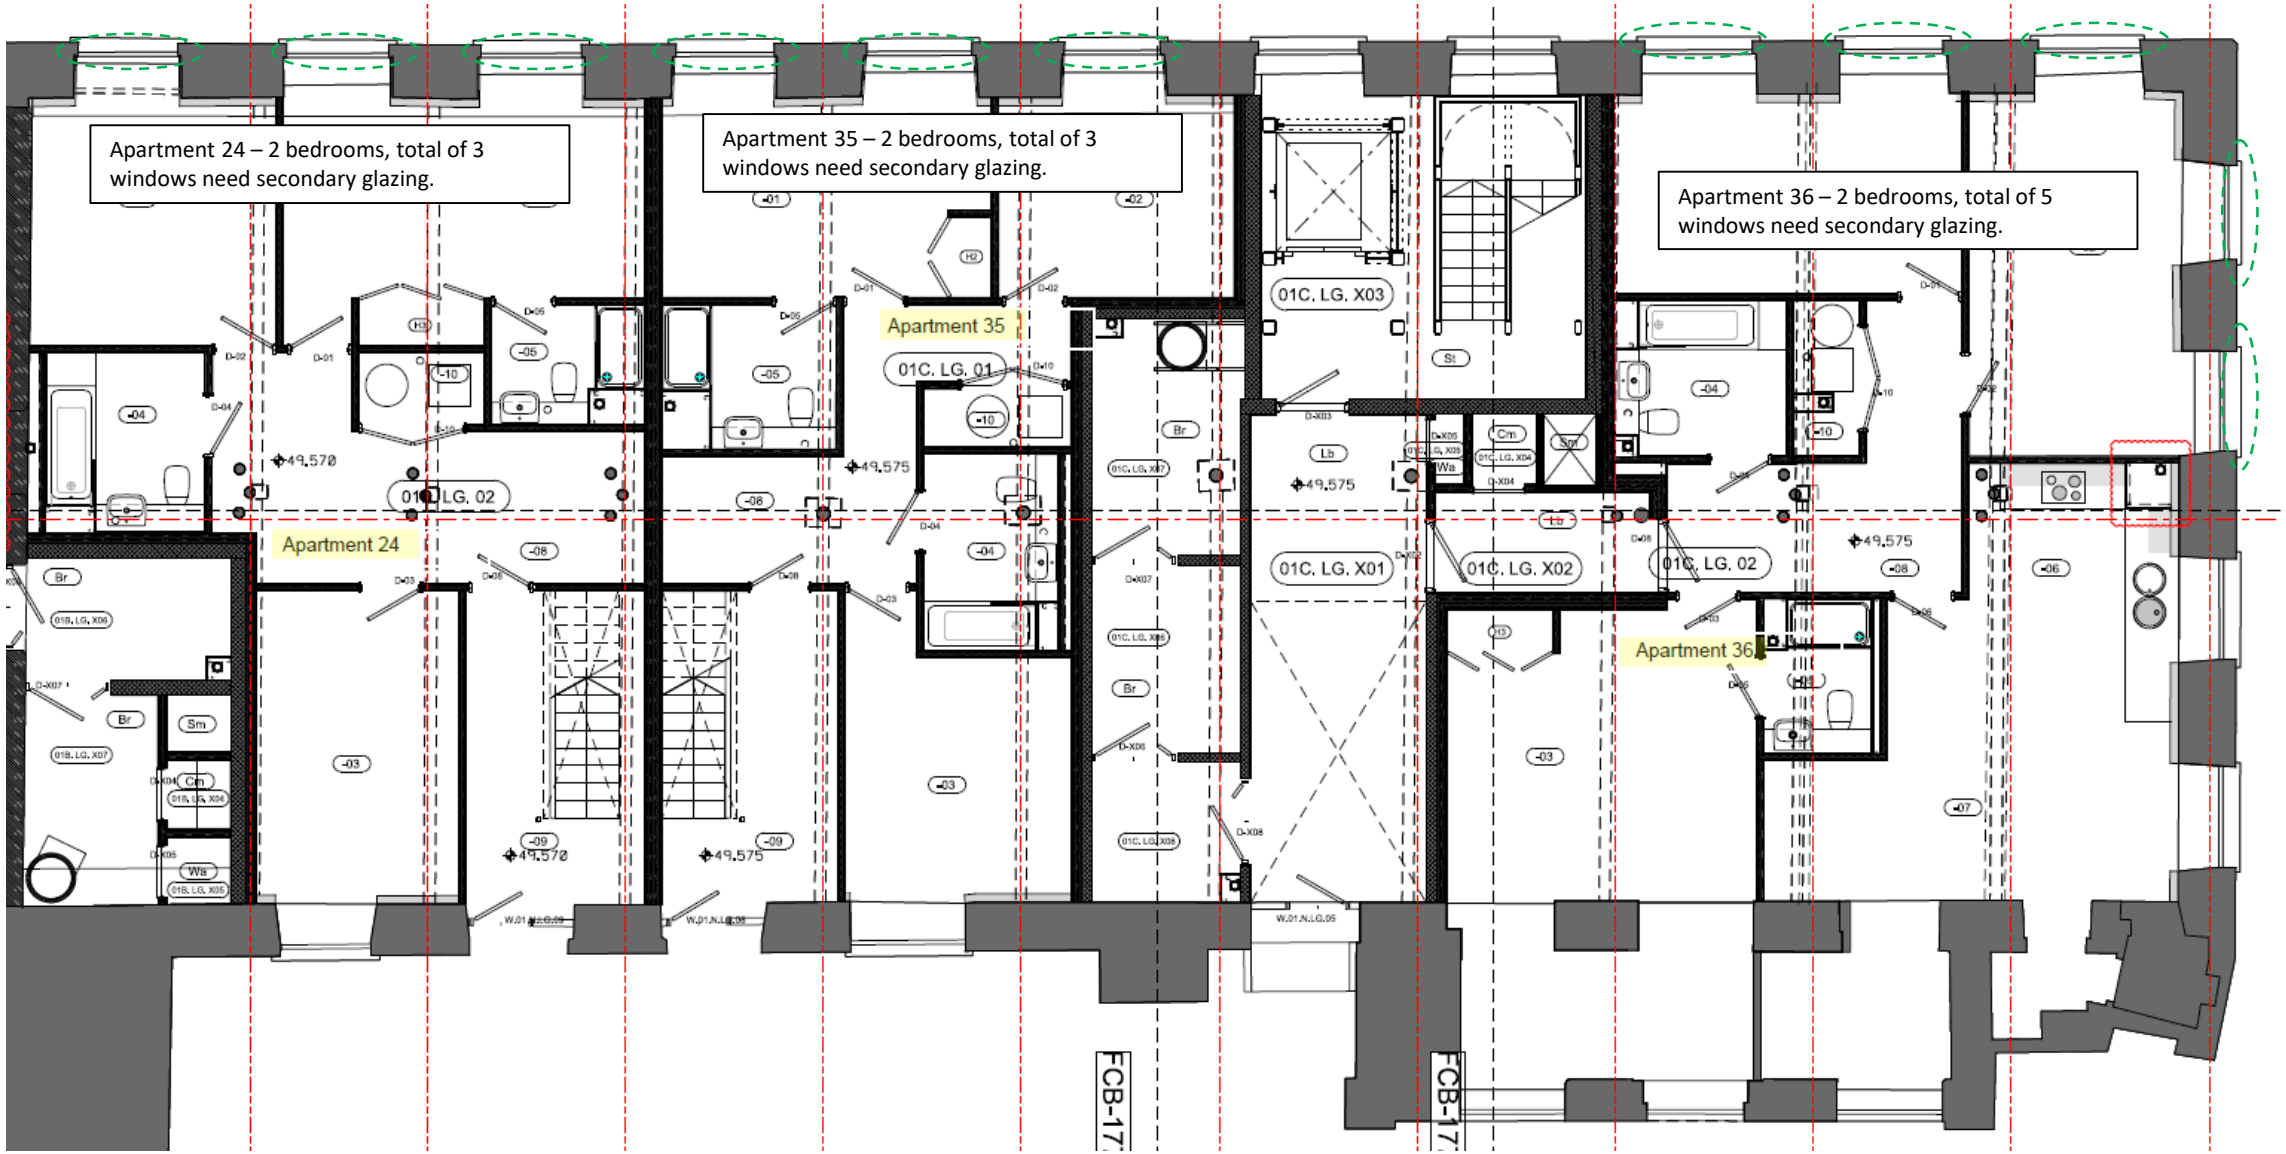

Not Confidential - Internal

Upper Ground


5 windows to be secondary glazed.

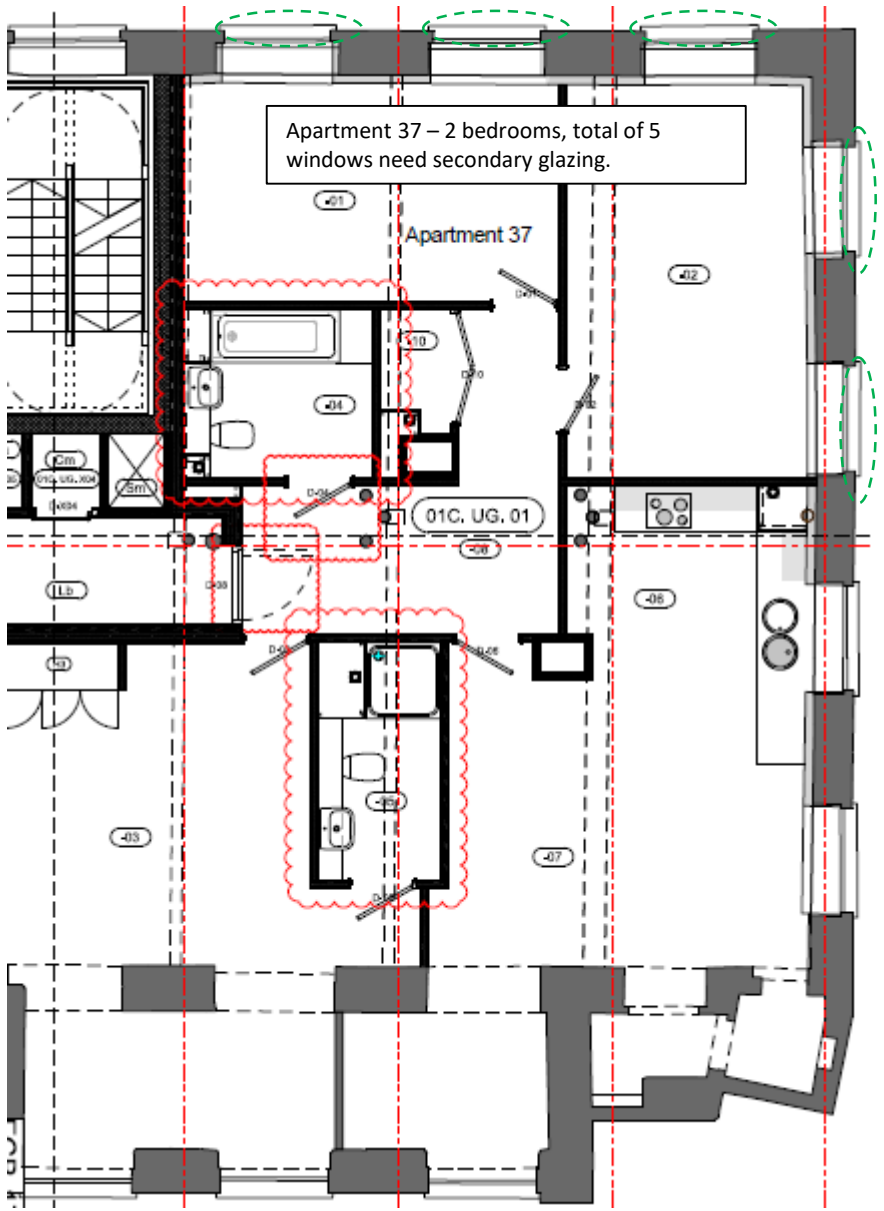

Not Confidential - Internal

Level 1 (sheet 1 of 2)


9 windows to be secondary glazed.

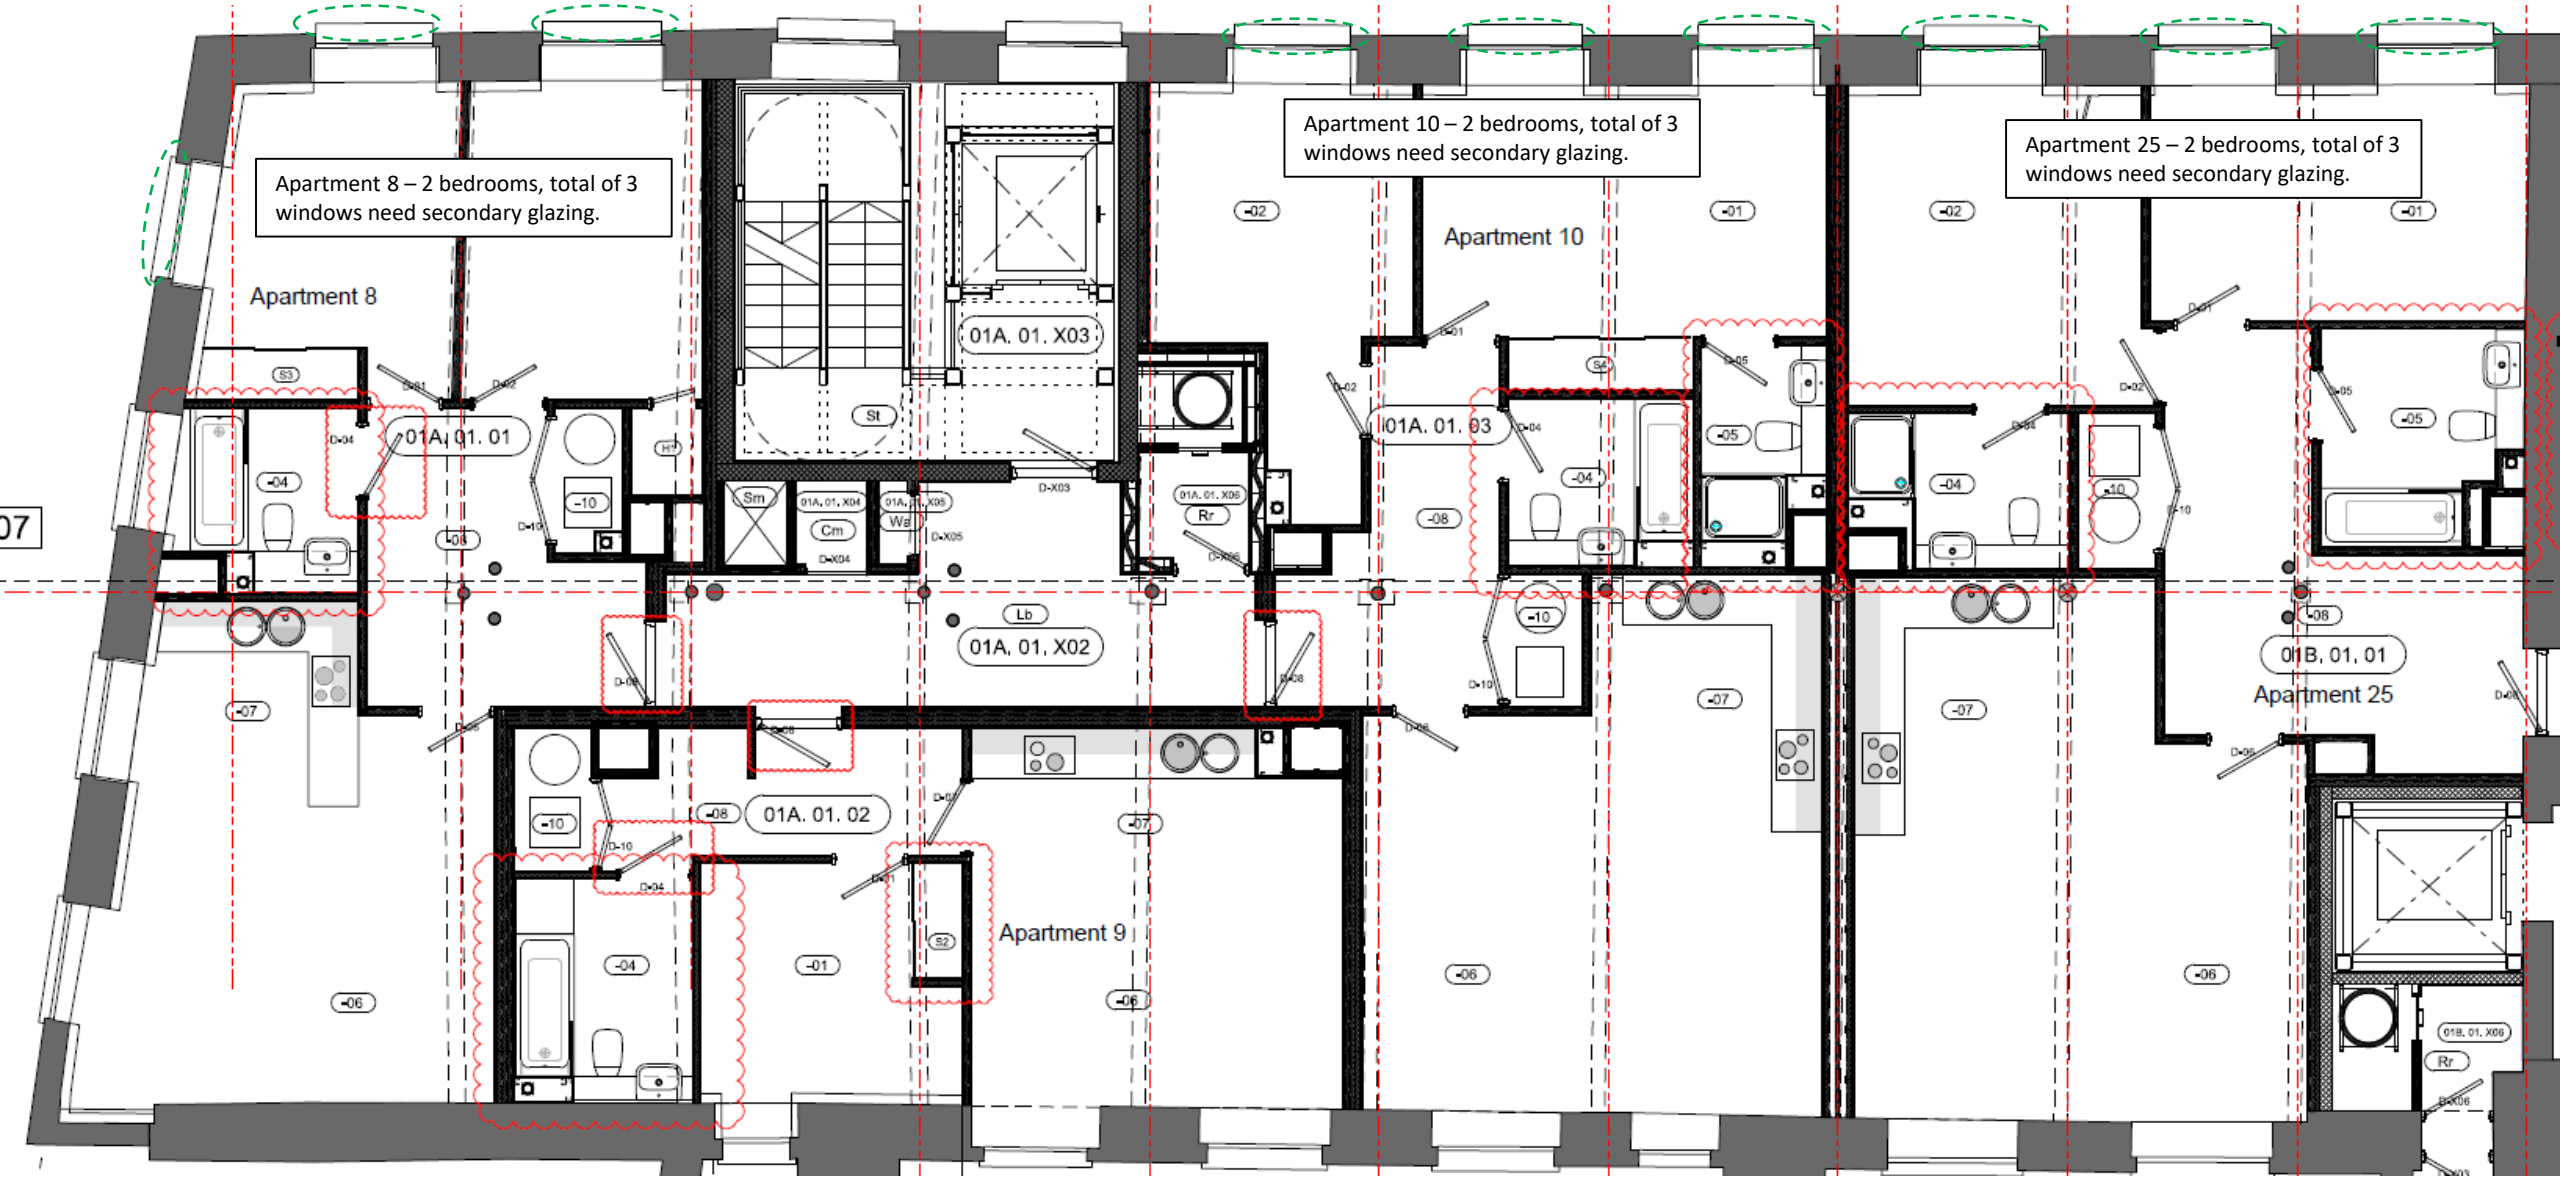

Not Confidential - Internal

Level 1 (sheet 2 of 2)


10 windows to be secondary glazed.

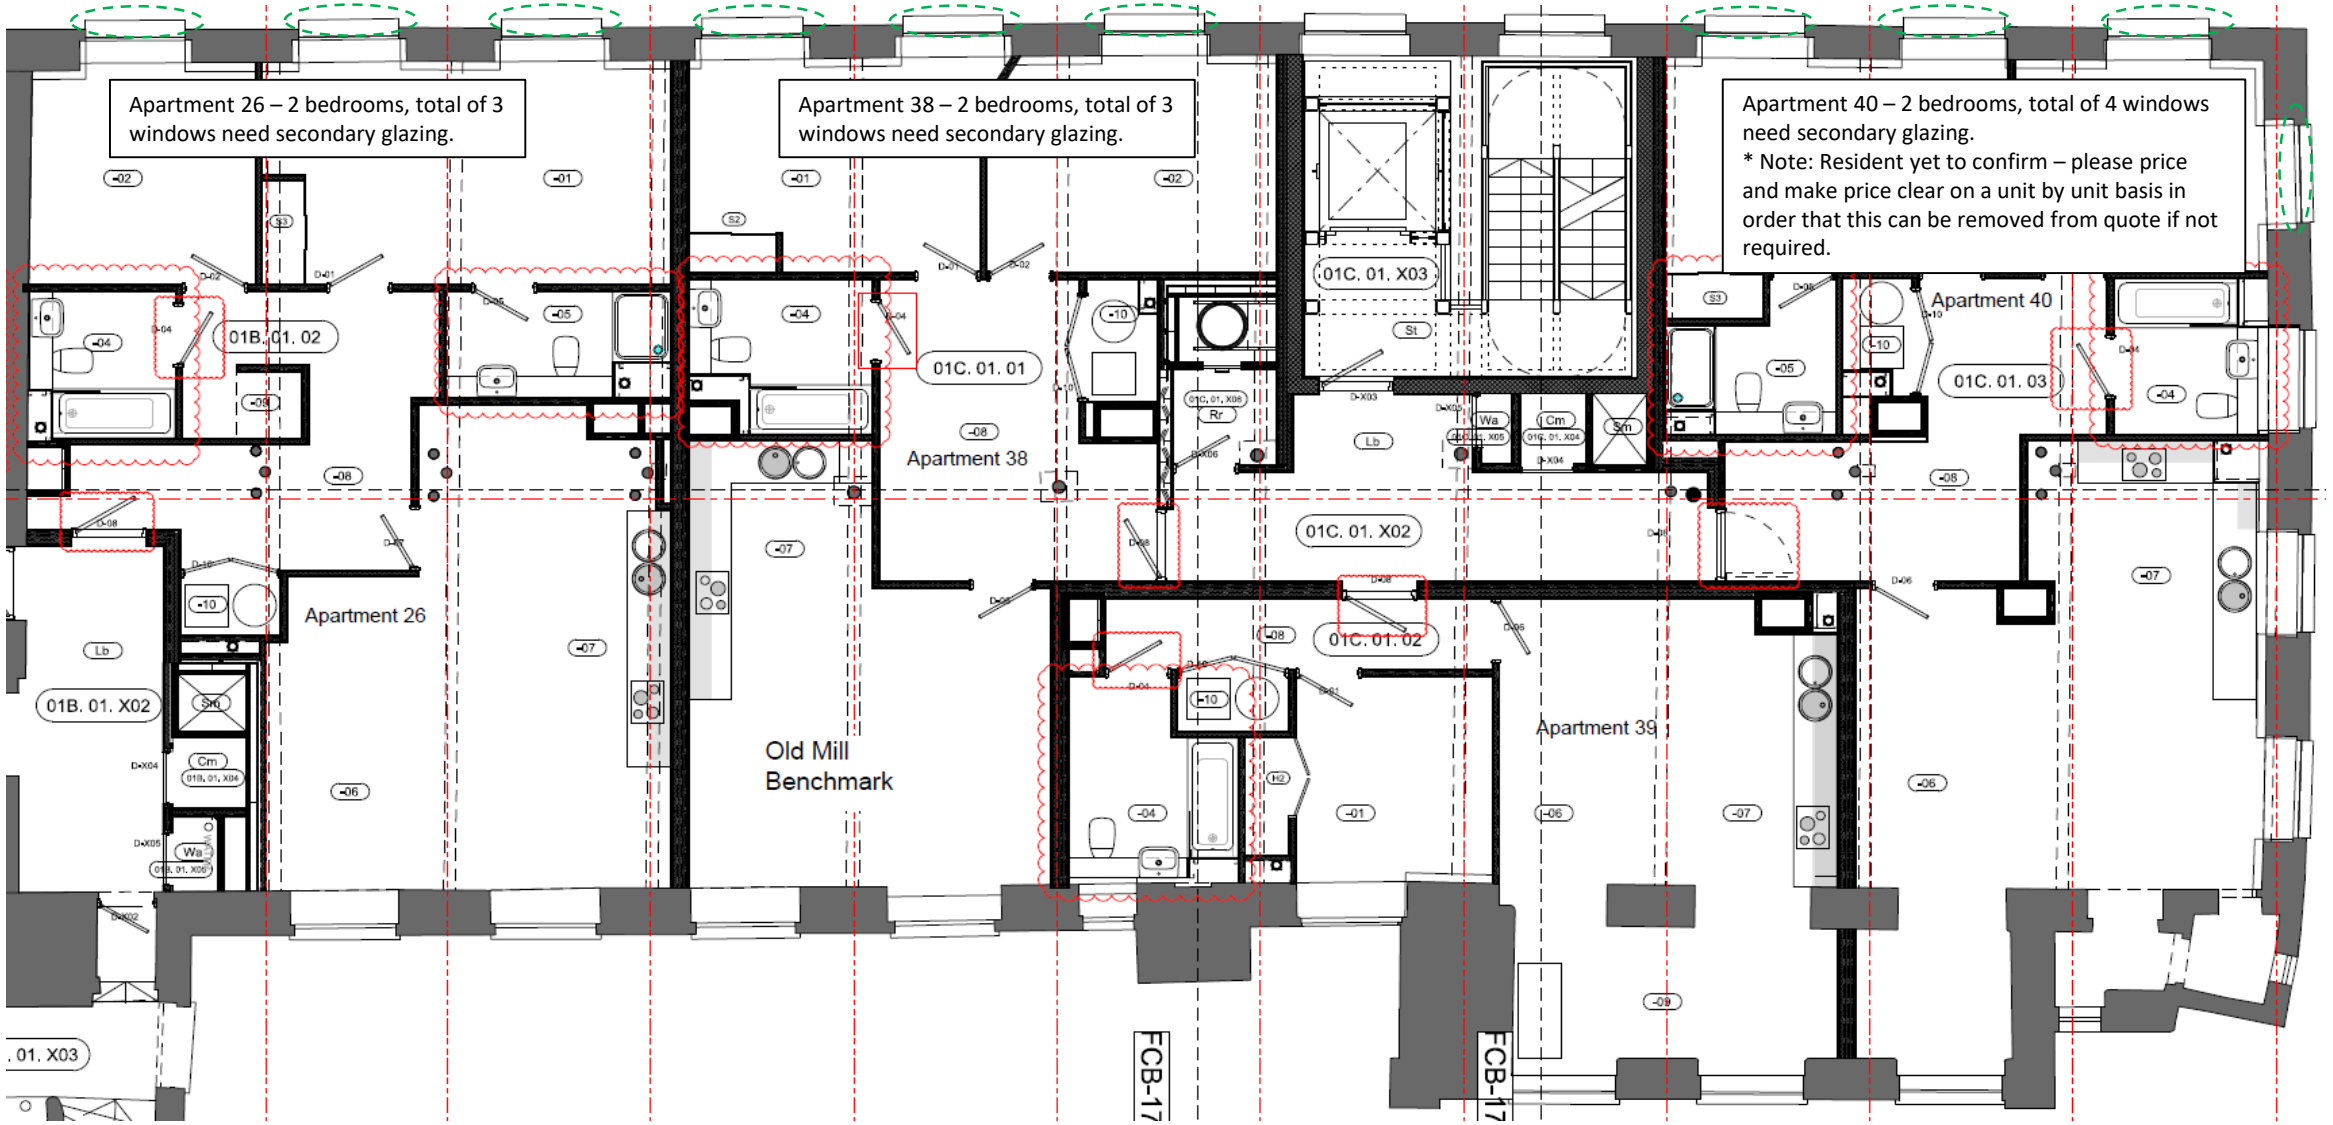

Not Confidential - Internal

Level 2 (sheet 1 of 2)


9 windows to be secondary glazed.

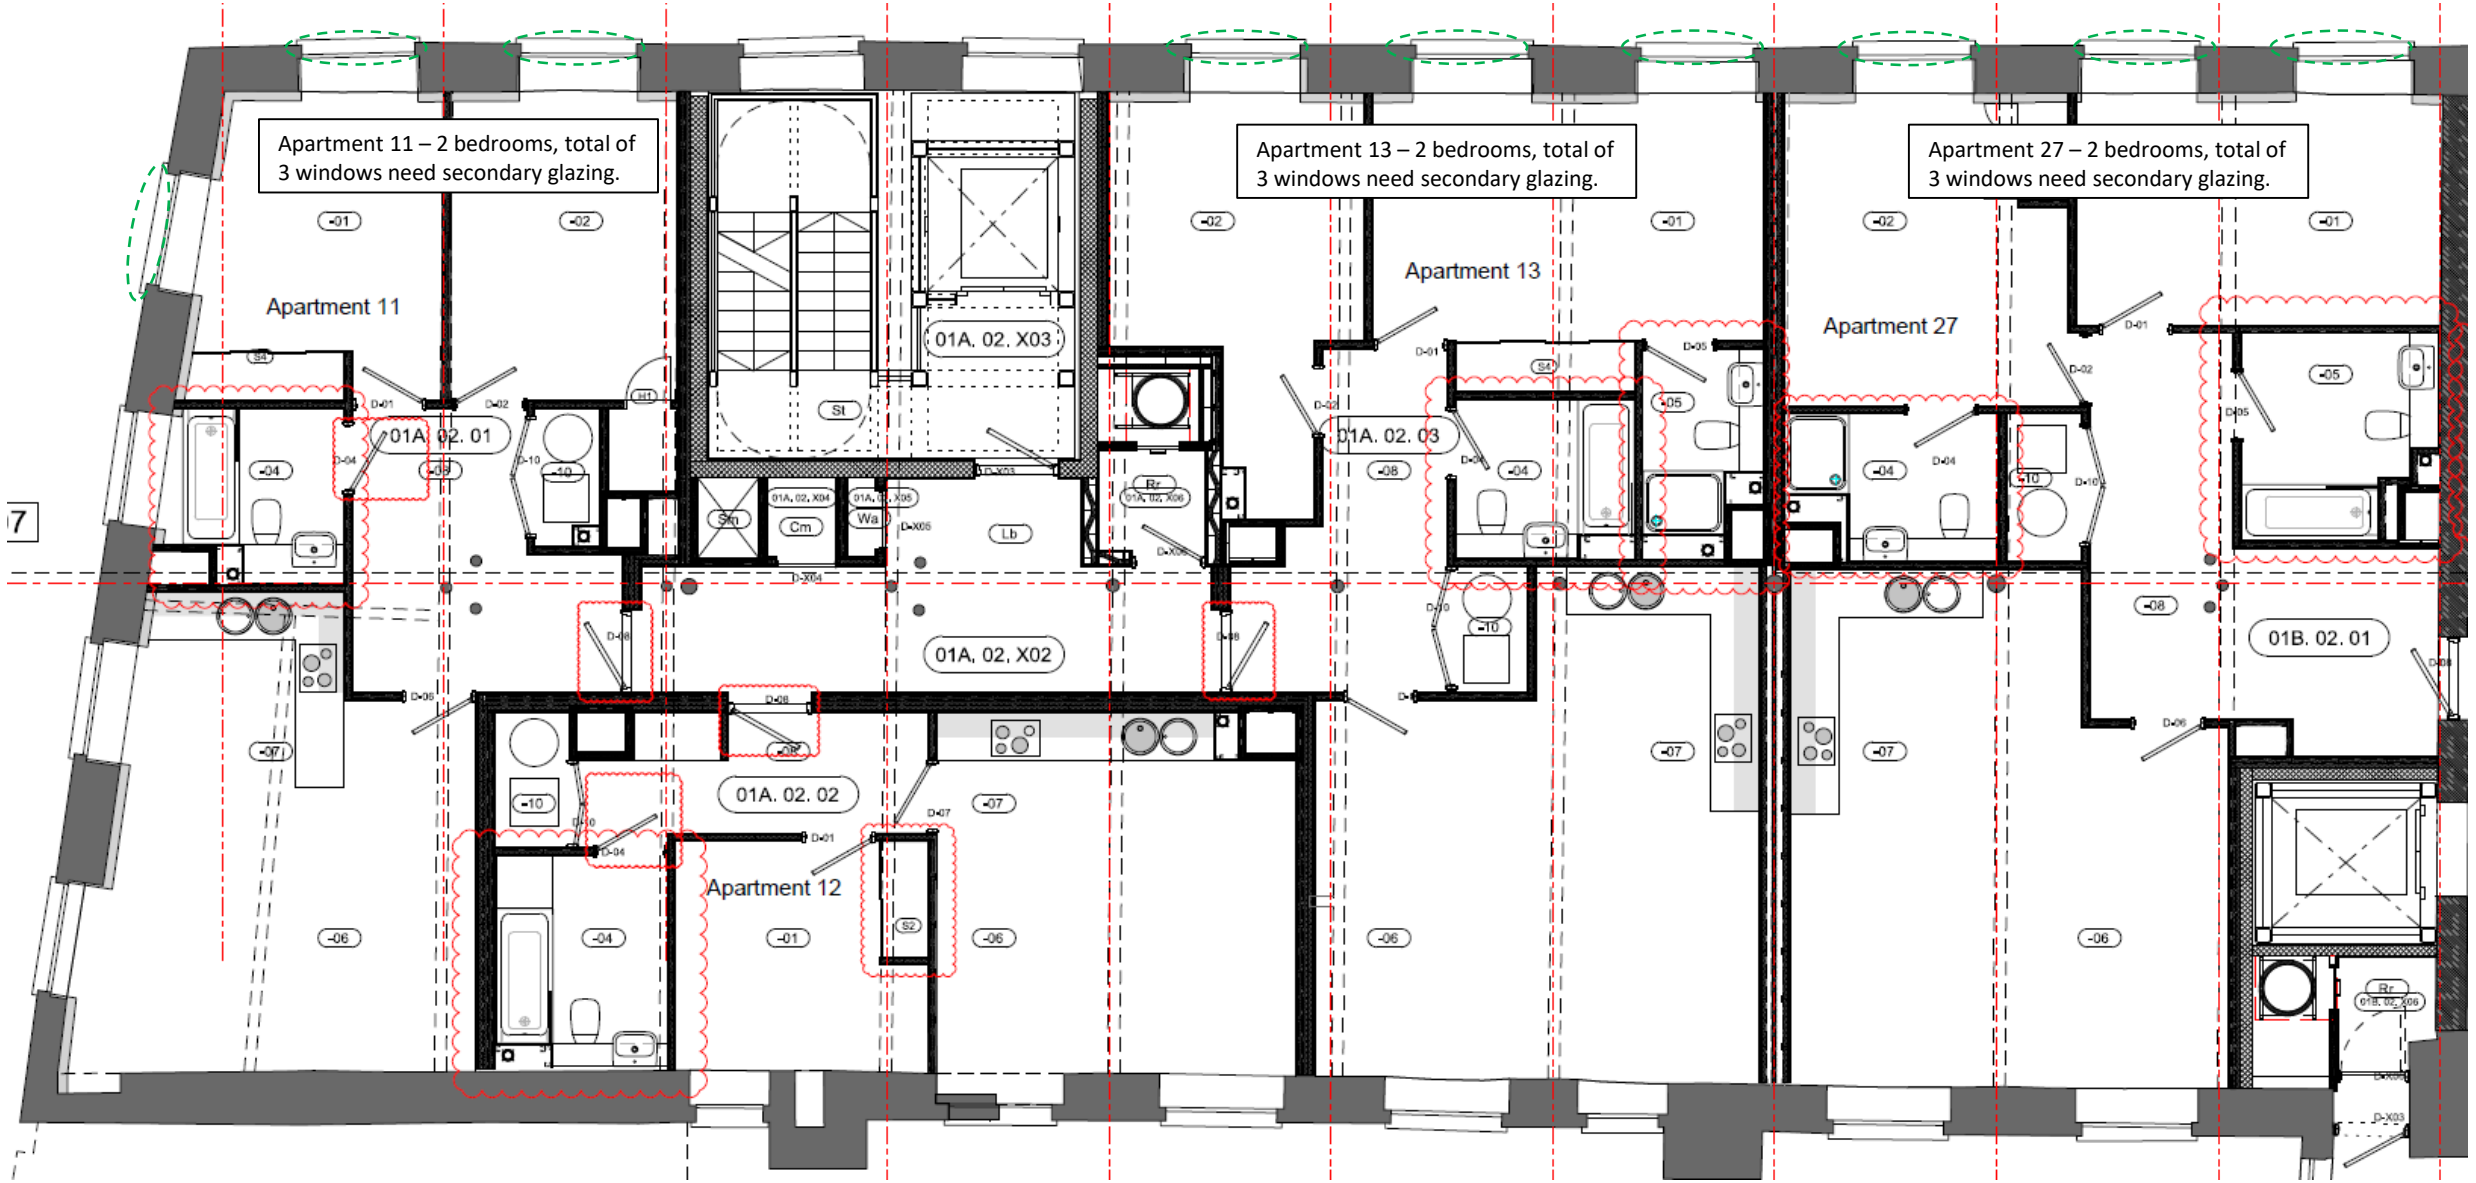

Not Confidential - Internal

Level 2 (sheet 2 of 2)

10 windows to be secondary glazed.

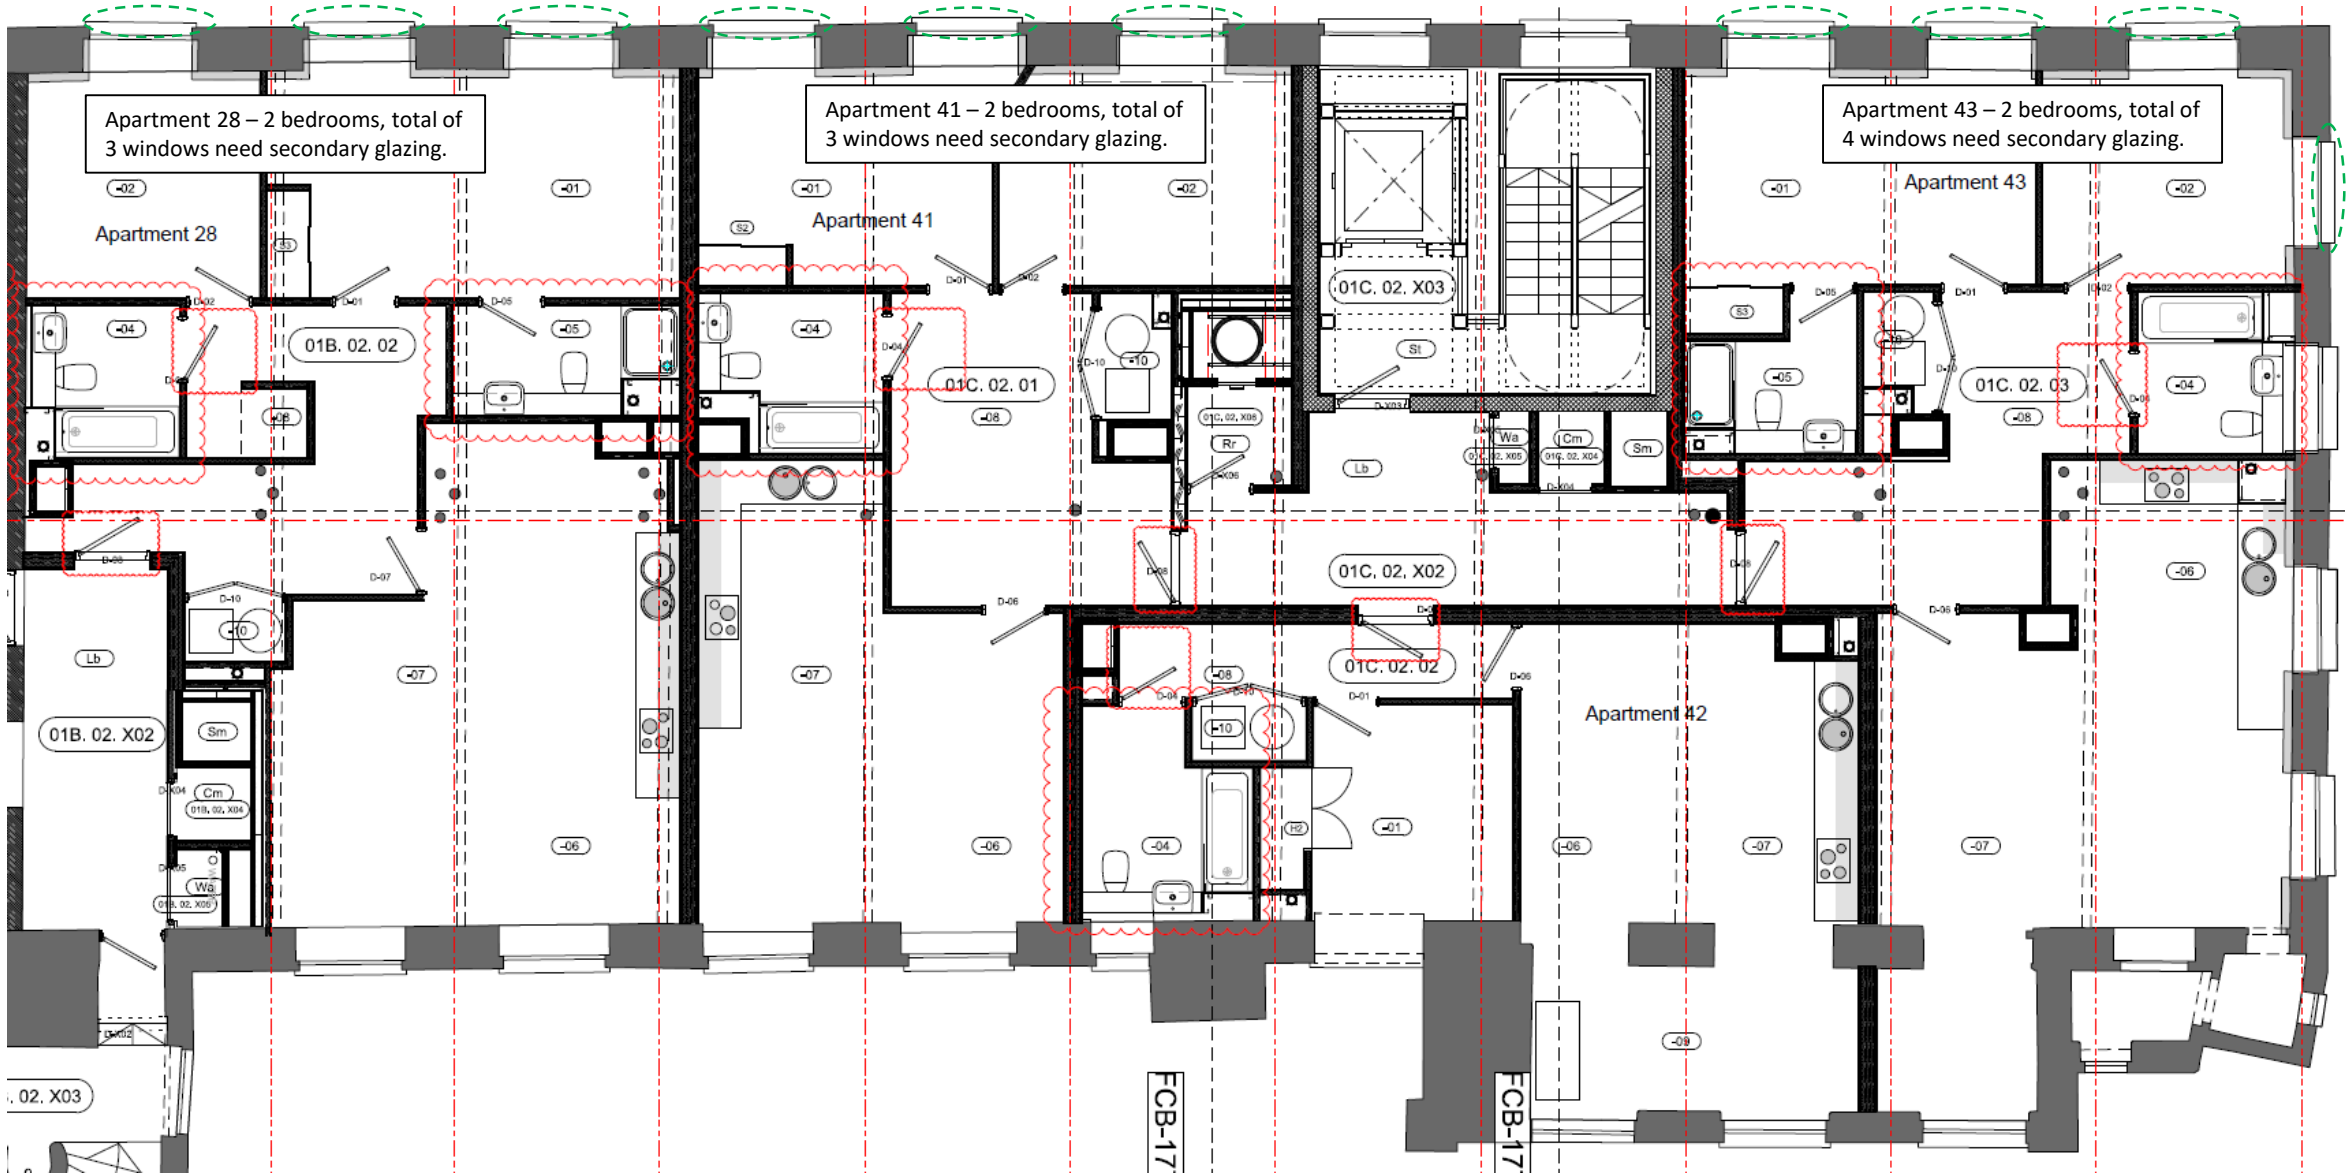

Not Confidential - Internal