212 Errwood Road



Rear elevation | Front elevation | Flank elevation

Existing

0 0.5 1 2 3 4 5 Metres 10

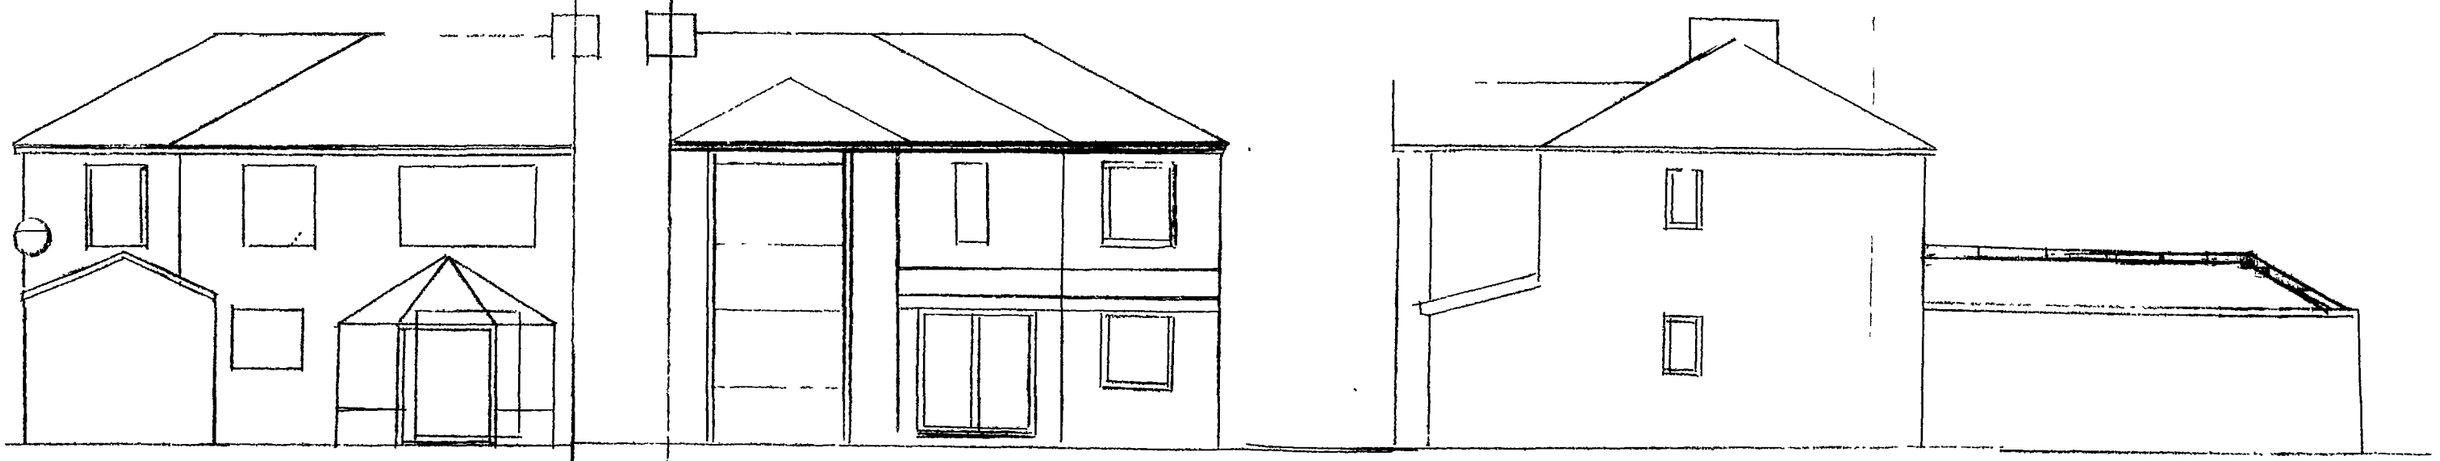

Rear elevation | Front elevation | Flank elevation

Proposed

PLANNING AND BUILDING CONTROL

12 SEP 2019