COPYRIGHT RESERVED
DO NOT SCALE FROM THIS DRAWING

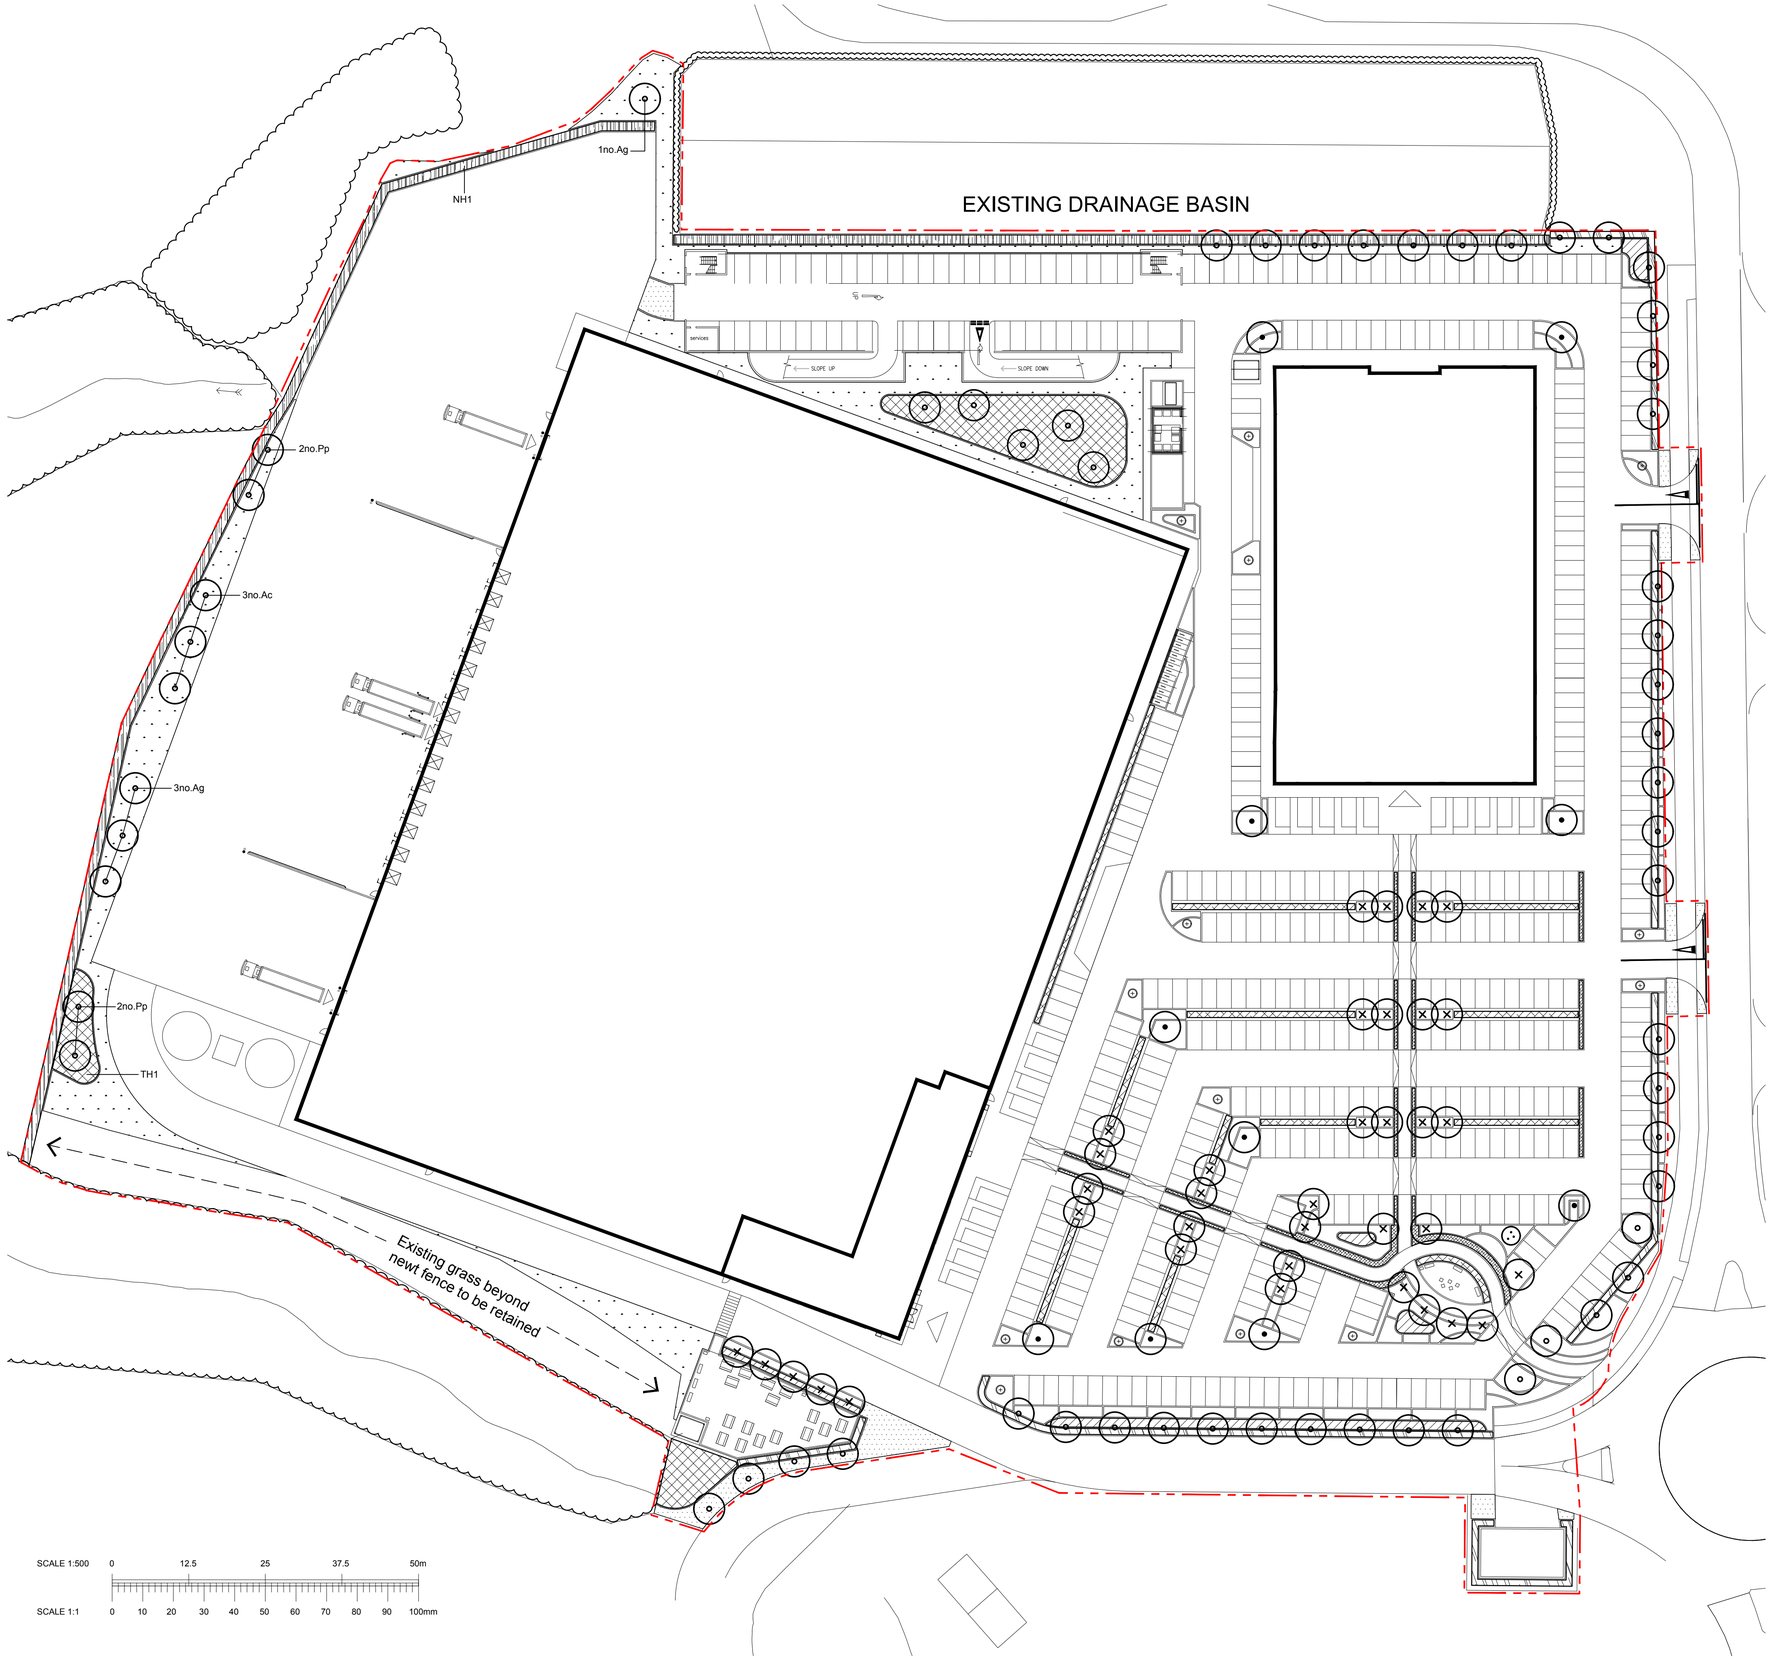

KEY

EXISTING HEDGEROW AND TREES TO BE RETAINED

EXTRA HEAVY STANDARD TREES
(*Tree pit size: 1000x1000x750mm backfilled with topsoil*)
14-16cm girth
4.25-5.5m height
1.8-2.1m clear stem
Rootballed

Ac Acer campestre
Ag Alnus glutinosa
Pp Prunus padus

PROPOSED THICKET MIX PLANTING
(*300mm depth of topsoil*)
Where woodland or thicket is planted next to a hard surface/kerb/fence, it should be positioned 1m from the edge.Transplants planted in groups of 3-15 of the same species on a 1.0m grid.
Rabbit Protection: Shelter guards for whips/ transplants

(88m²)

%	Species	Common Name	Size	Age	Root	TH1
3%	Acer campestre	Field Maple	400-600mm	1+1	OG	3no.
17%	Corylus avellana	Hazel	400-600mm	1+1	OG	15no.
27%	Crataegus monogyna	Hawthorn	400-600mm	1+1	OG	22no.
5%	Ilex aquifolium	Holly	400-600mm		2L	4no.
2%	Lonicera pericyclamen	Honeysuckle	300-400mm		2L	2no.
2%	Rosa arvensis	Field Rose	300-400mm		2L	2no.
3%	Rosa canina	Dog Rose	300-400mm		2L	3no.
15%	Prunus spinosa	Blackthorn	600-800mm	1+1	OG	13no.
3%	Sambucus nigra	Elder	600-800mm	1+1	OG	3no.
10%	Salix caprea	Goat willow	600-800mm	1+0	OG	9no.
3%	Salix cinerea	Grey Willow	600-800mm	1+0	OG	3no.
5%	Viburnum opulus	Guelder Rose	600-800mm	1+1	OG	4no.

Feathered Trees - Well furnished with lateral roots to the base.

%	Species	Common Name	Size	Root	TH1
2%	Acer campestre	Field Maple	1.8-2.1m height	BR	2no.
3%	Corylus avellana	Hazel	1.8-2.1m height	BR	3no.
				Total	**88no.**

PROPOSED INDIGENOUS HEDGEROW (TRIPLE ROW)
(*300mm depth of topsoil*)
Planted as triple staggered row, plants at 350mm centres and rows set 350mm apart. Back row to be 100% Crataegus. Remaining species to be random mixed in groups of 3-5 in front row.
Rabbit Protection: Shelter guards for whips/ transplants

(216lin m)

%	Species	Common Name	Size	Age	Root	NH1
7%	Acer campestre	Field maple	600-800mm	1+1	OG	130no.
8%	Corylus avellana	Hazel	600-800mm	1+1	OG	148no.
50%	Crataegus monogyna	Hawthorn	600-800mm	1+1	OG	925no.
5%	Ilex aquifolium	Holly	400-600mm		2L	93no.
2%	Lonicera pericyclamen	Honeysuckle	300-400mm		2L	37no.
20%	Prunus spinosa	Blackthorn	600-800mm	1+1	OG	370no.
2%	Rosa arvensis	Field rose	300-400mm		2L	37no.
2%	Rosa canina	Dog rose	300-400mm		2L	37no.
2%	Salix caprea	Goat willow	600-800mm	1+0	OG	37no.
2%	Salix cinerea	Grey willow	600-800mm	1+0	OG	37no.
				Total		**1851no.**

PROPOSED MEADOW SEEDED AREAS
(Cultivated subsoil to a depth of *300mm*)
Area to be sown with Emorsgate EM4 Meadow mixture for clay soils at a rate of 4g/m²

PROPOSED MOWN GRASS AREAS
(*150mm depth of topsoil*)
Area to be sown with DLF Seeds Ltd
PM 125 Clearsky mix at a rate of 20g/m²

SITE BOUNDARY

NOTES

To be read in conjunction with BCA drawings 05+06

NORTH

REV	NOTE	DATE	AUTH

BARRY CHINN associates
Landscape Architects

CLIENT
ICON INDUSTRIAL

PROJECT
ICON MANCHESTER AIRPORT
THE HUT GROUP

DRAWING
DETAILED PLANTING PLAN
1 of 3

CONTRACT 1881/18			DRG NO. 04
DATE 07/11/18		DRAWN JP	
ISSUE Tender		CHECKED MB	
SCALE 1:500		ORIG SHEET A1	REV -
CAD FILE 1881-18-04+05+06 Detailed Planting Plan.dwg			

Barry Chinn Associates Limited: Harbury Road, Deppers Bridge, Southam, Warwickshire CV47 2SZ
T +44 (0)1926 614031 F +44 (0)1926 614433 E gen@bca-landscape.com W www.bca-landscape.com