

Note: All details shown are drawn by Selectaglaze and are typical only.
Custom detailing to be sympathetic to existing heritage shutter and panel design as shown in drawing SJ-BTP-00-ZZ-DR-A-3251_218.
Existing heritage shutters are non-functioning.

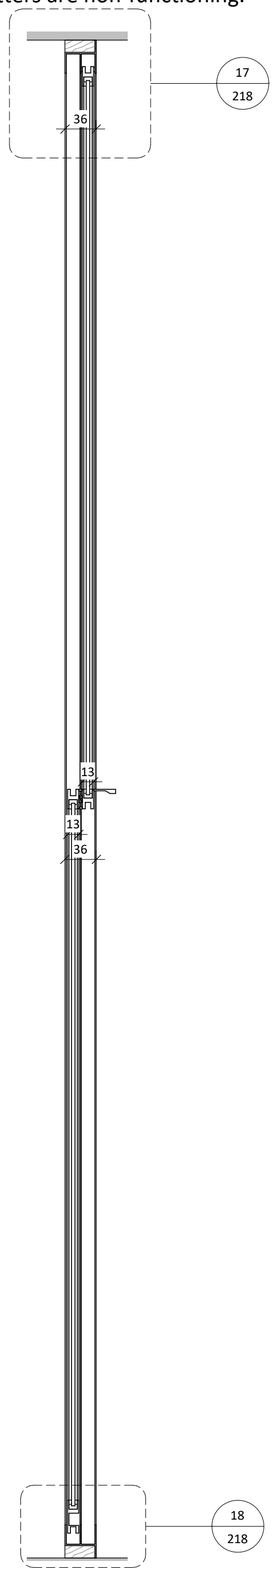


Selectaglaze Series 20 Typical Section
1 : 5

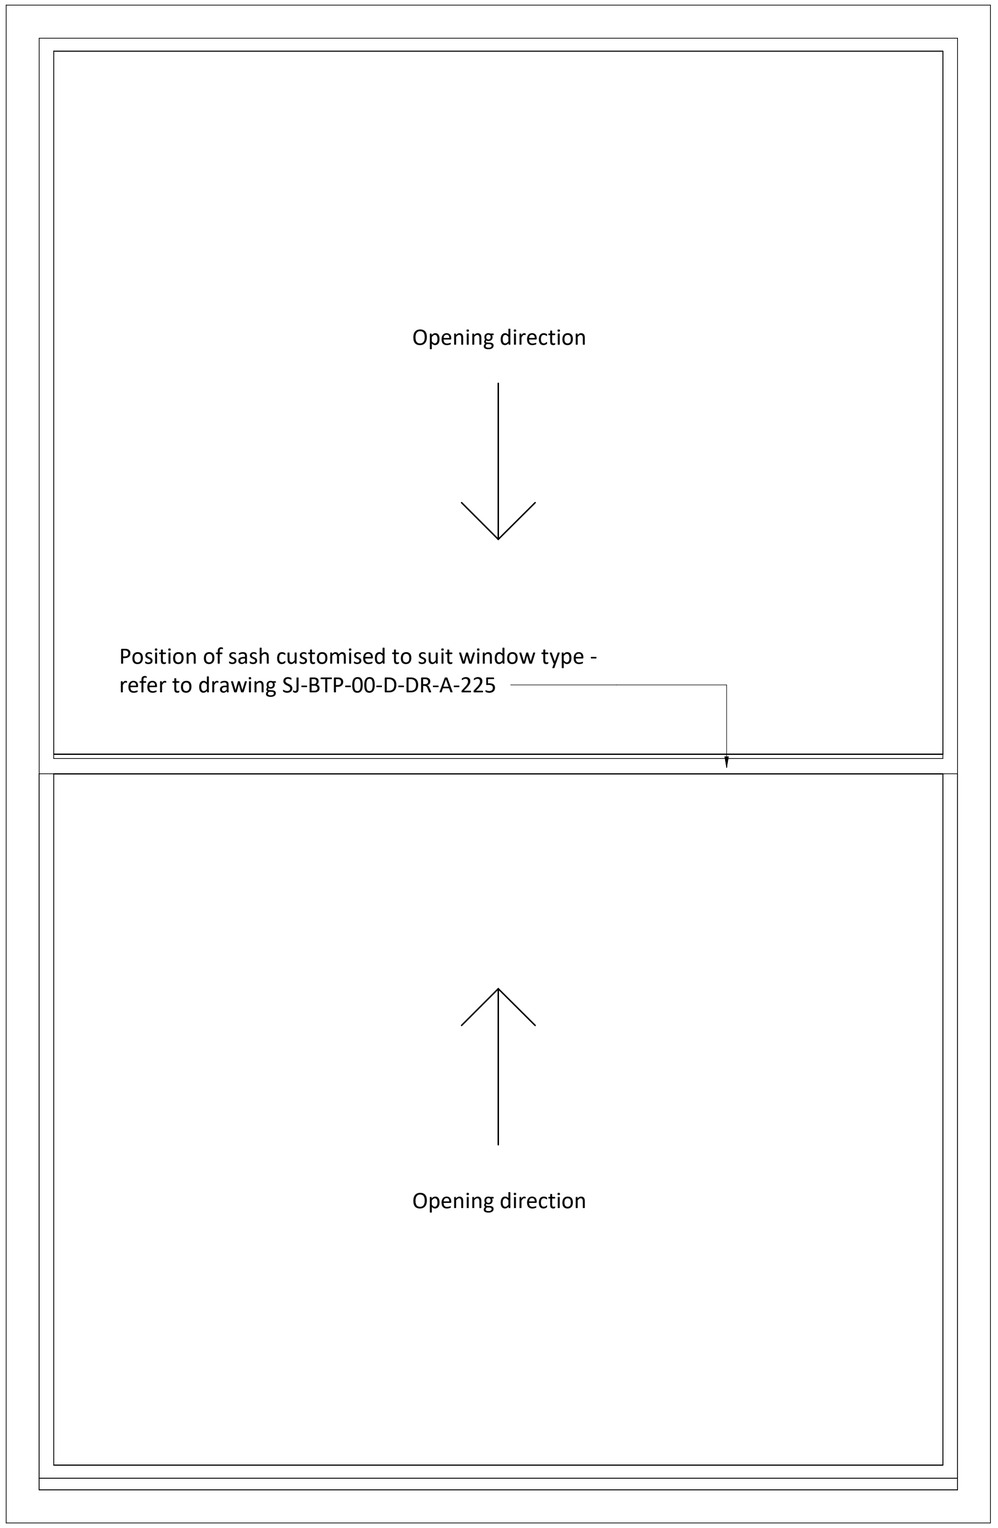

Selectaglaze Series 20 Typical Elevation
1 : 5

DO NOT SCALE FROM THIS DRAWING
ALL DIMENSIONS MUST BE CHECKED ON SITE BY CONTRACTOR PRIOR TO CONSTRUCTION



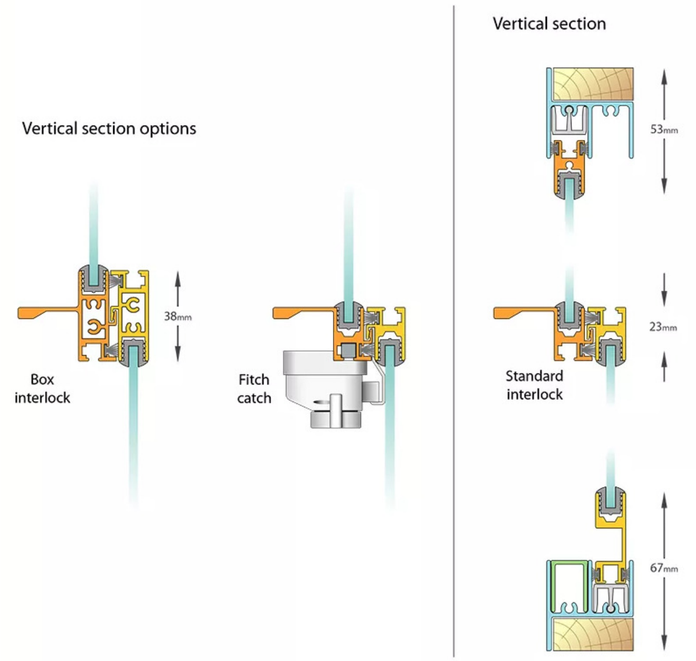

Typical section details with options
(not to scale)

Rev	Date	Int	Description

btp ARCHITECTS — RIBA Chartered Practice

Client:
Nilesh Bhatt

Project:
13 St John Street,
Manchester

Description:
Secondary Glazing Typical Details

Purpose of Issue:
Planning

Drawn By:	Checked By:	Date:	Scale @ A2:
LT	VS	21/10/19	

Job No:	Status Code:	Drawing No:	Rev:
3521	S2	228	

File Identifier:
SJ-BTP-00-ZZ-DR-A-3521_228

Elizabeth House, 486 Didsbury Road, Heaton Mersey, Stockport, SK4 3BS
t 0161 443 1221 e info@bernardtaylor.co.uk w www.btparchitects.co.uk