

1 AS APPROVED QUAY STREET ELEVATION
SCALE 1:100 @ A1 / 1:200 @ A3

SCALE IN METRES
0 1 2 3 4 5

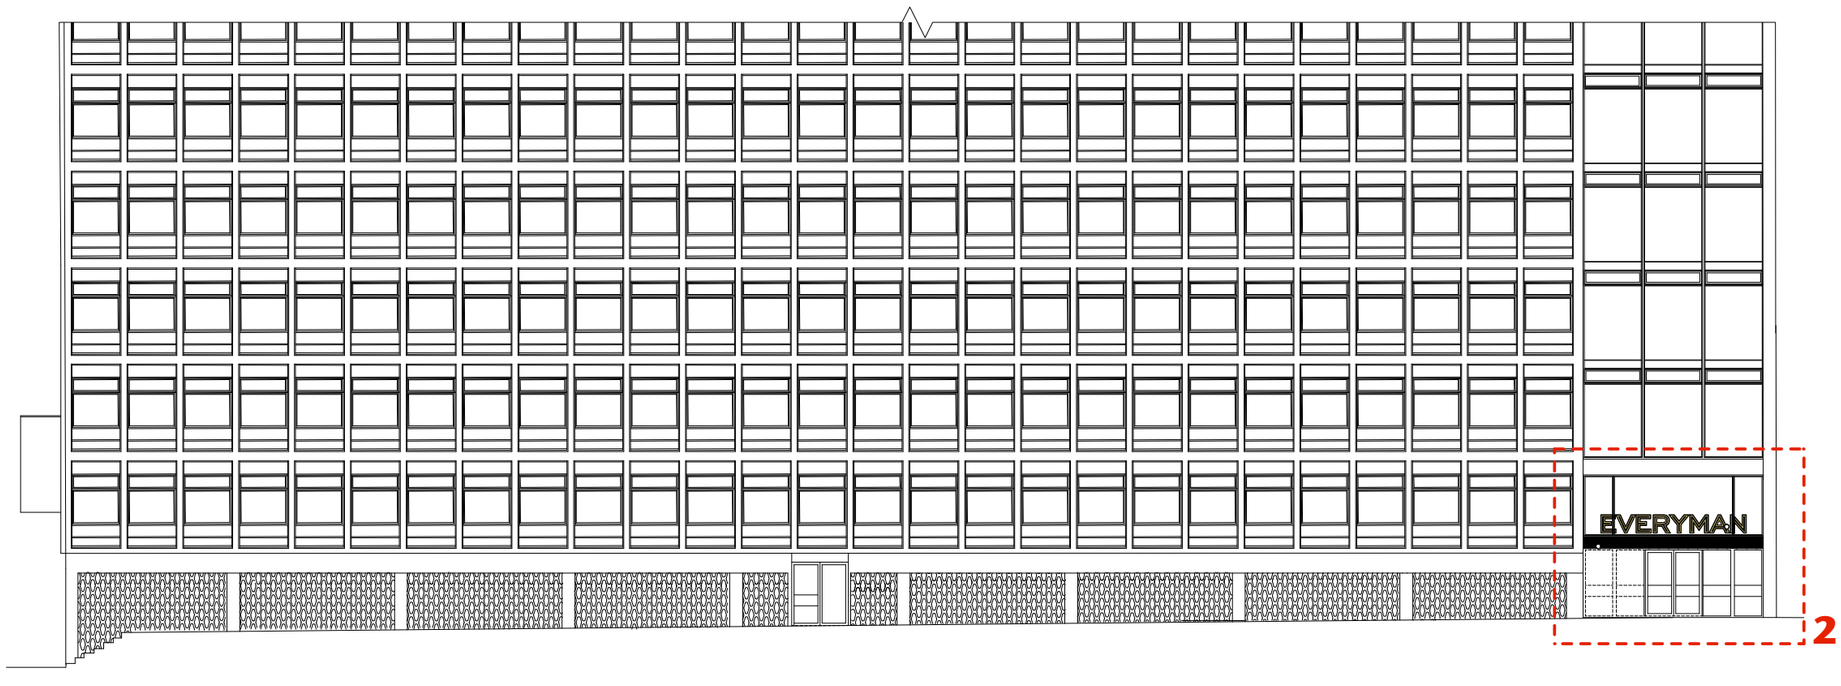

2 AS APPROVED ST JOHN'S GARDEN ELEVATION
SCALE 1:100 @ A1 / 1:200 @ A3

SCALE IN METRES
0 1 2 3 4 5

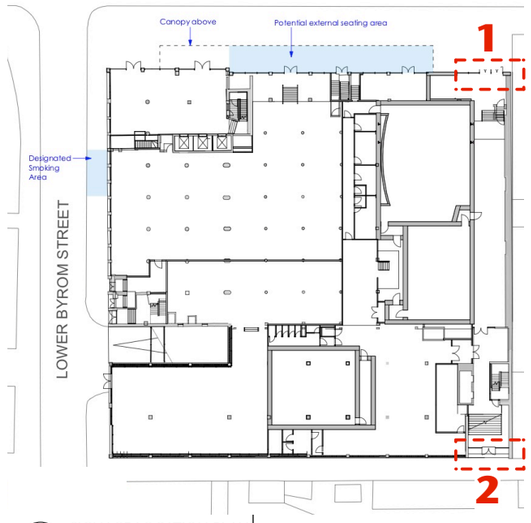

3 SIGNAGE LOCATION PLAN
NOT TO SCALE

Notes

This drawing should not be scaled. The contractor is to verify all dimensions and conditions on site. This drawing is the property of Fusion and they reserve the copyright. It is issued on the understanding that it will not be copied, reproduced or disclosed in whole or in part to any unauthorised party without written permission from Fusion

NOTE:

-ALL DIMENSIONS TO BE SITE SURVEYED PRIOR TO ANY MANUFACTURE

-ALL ROD DRAWINGS TO BE PROVIDED FOR SIGN OFF BY FDA BEFORE MANUFACTURE

-TO BE READ IN CONJUNCTION WITH 106.47/306 FOR FURTHER SIGNAGE DETAILS

A	20.03.2019	SCALE BARS ADDED, NOTES REVISED
B	28.03.2019	DRAWING REVISED

FUSION
design and architecture

4 Risborough Street London SE1 0HE
Tel: 020 7928 9982 Fax: 020 7928 9994
email : mail@fusiondna.co.uk

Job Name:	**EVERYMAN CINEMA MANCHESTER**
Site Address:	ABC BUILDING, 23 QUAY STREET, MANCHESTER, M3 4AE
Drg Name:	AS APPROVED EXTERNAL SHOPFRONTS
Status:	FOR PLANNING

Drawn by:	EM / CN	Checked by:	LW
Scale:	AS SHOWN	Date:	MARCH 2019
Job/Drg N°:	**106.47/305**		**B**