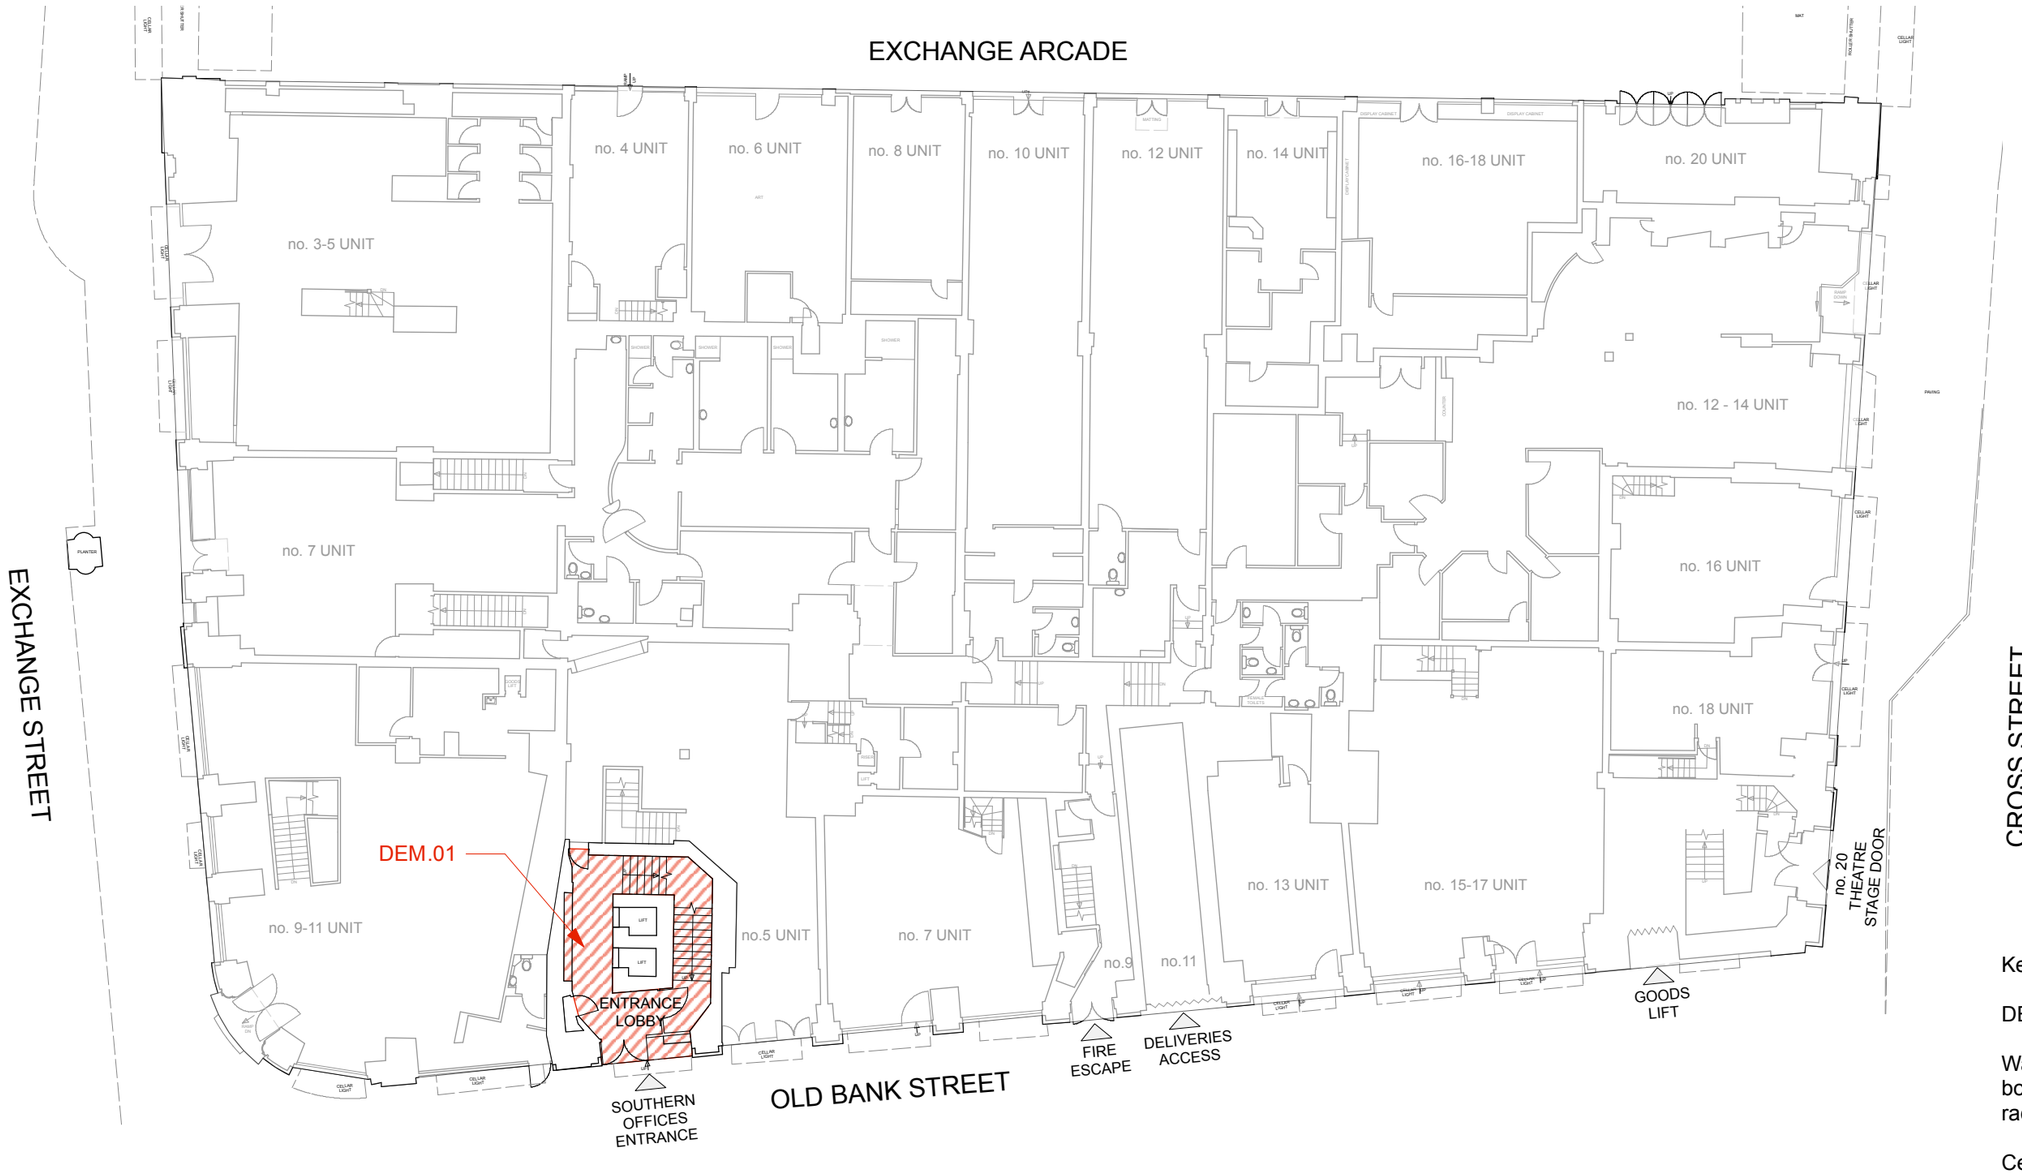


PL27 Proposed removal non original fabric: Ground floor
Scale: 1:250

Key - strip out of non original fabric

DEM.01 - Lift lobby entrance

Walls: Removal of tenant directory display board, glazed door to basement, radiator, radiator cover and wall mirror.

Ceiling: Removal of plasterboard ceiling and mineral fibre ceiling tiles and associated lighting and air curtain heater.

Floor: Removal of carpet tiles, associated underlay, skirting boards and stair nosings.

0 2 4 6 8 10 M

Hutchison Kivotos Architects 2 Whites Grounds London SE1 3LA 020 7403 7323 email: info@hkarchitects.co.uk

Revisions

P1 Issued for planning 01.10.19

N

PLANNING	Dwg. No. **316.PL.27**
Project Manchester Royal Exchange, Southern Offices	**Drawing title** Proposed Strip out Ground Floor
Client BVK	**Scale** 1:250 @ A3 **Rev** P1
	Drawn by VL **Date** Oct 2019

Do not scale. All dimensions to be confirmed on site.
Information contained in this drawing is the sole copyright of Hutchison Kivotos Architects Ltd. and is not to be reproduced without permission.