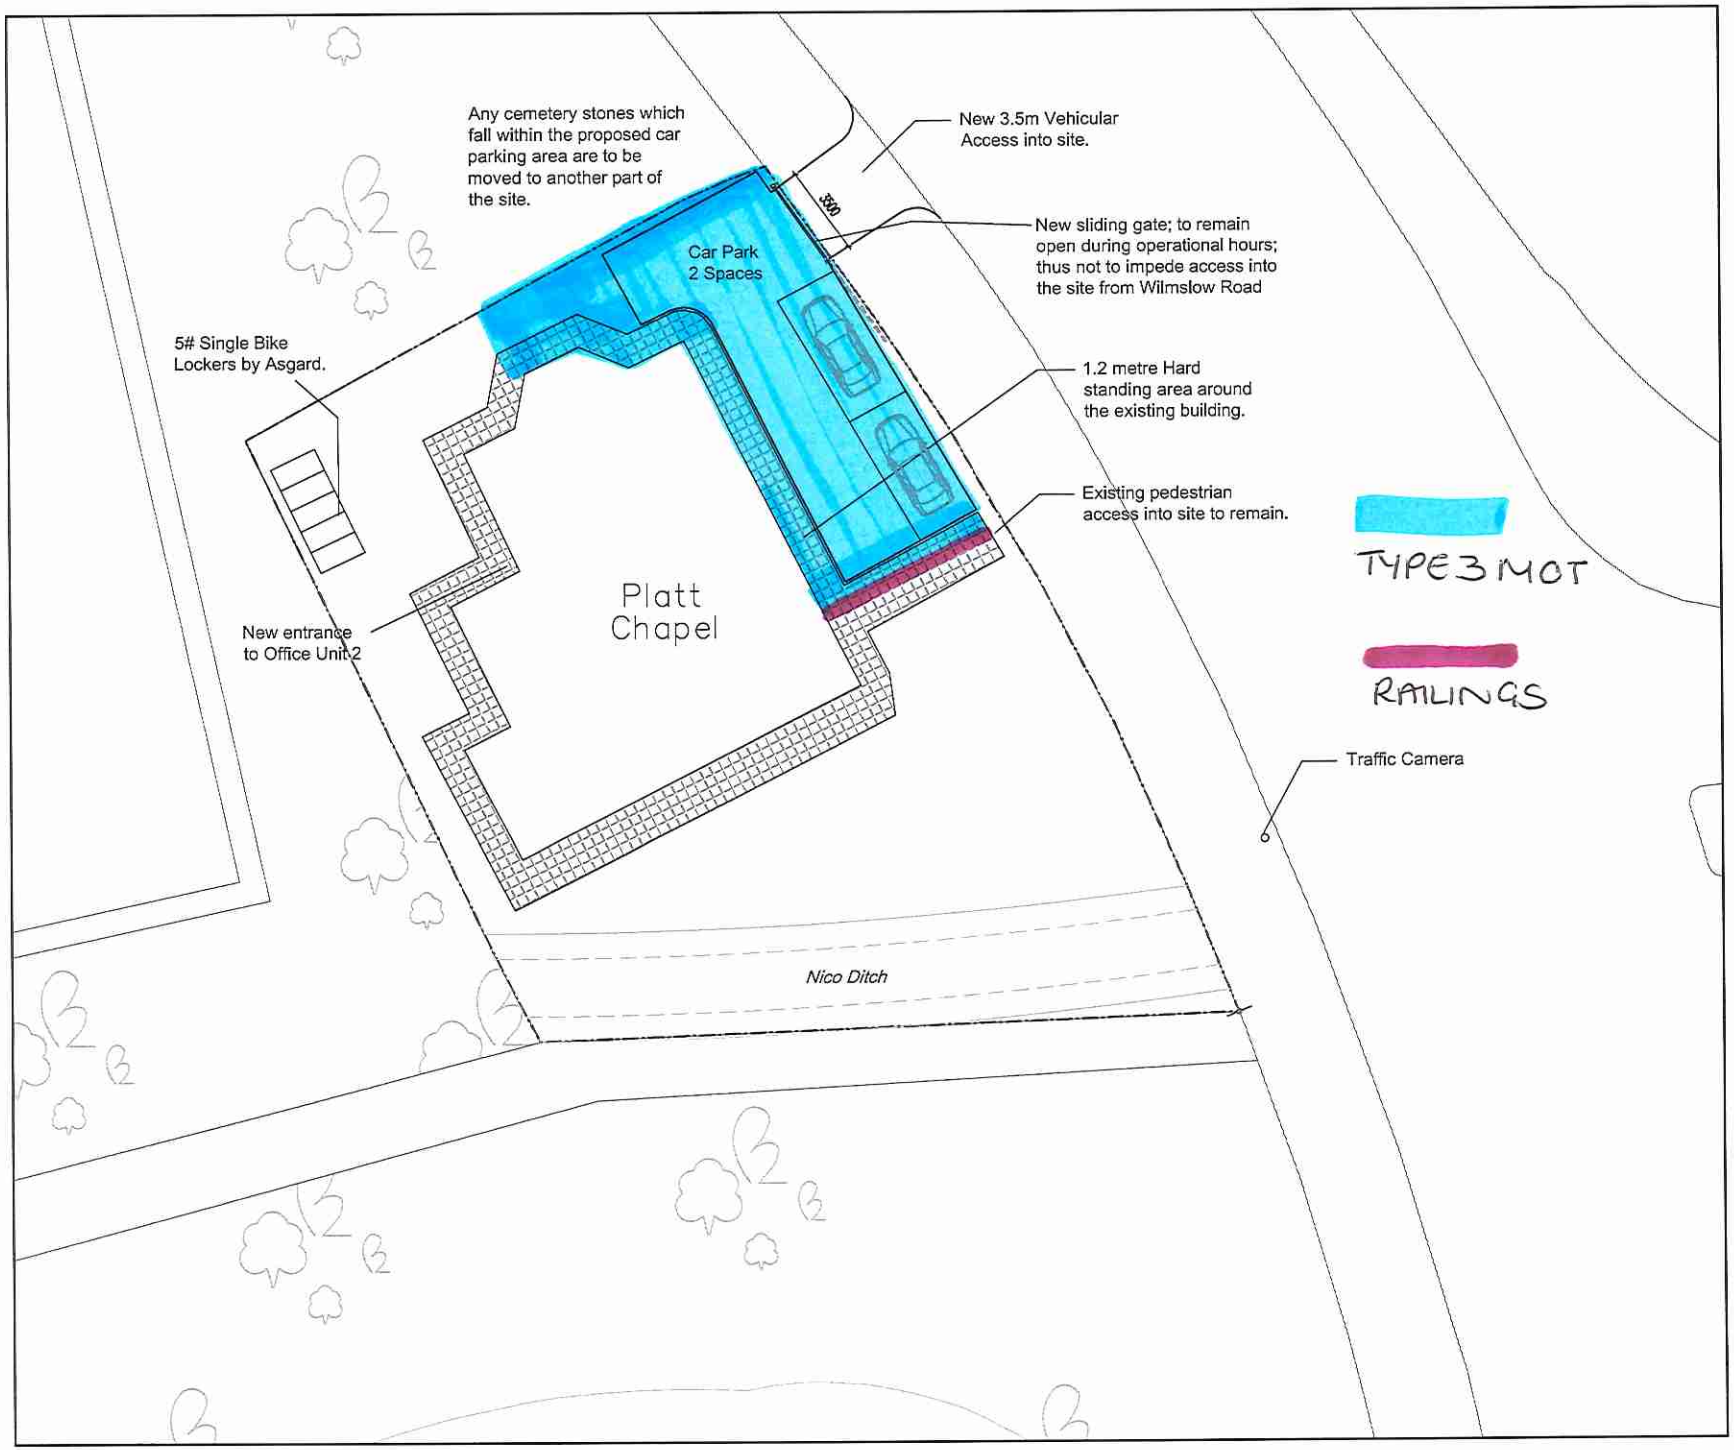

Rev	Amendments	Date
D	Car park layout amended to reflect comments made by planning officer.	22.01.18
C	Car park area moved away from Nico Ditch, the ancient monument on the site.	23.11.17
B	Accessible parking spaces pushed back by 1.2m.	09.08.17
A	Location of Traffic Camera and Lamp post added.	17.05.17

NK ARCHITECTS
t 0161 8501045
m 07814 024033
e info@nk-architects.com
w www.nk-architects.com
a Sovereign House
Stockport Road
Cheadle, SK8 2EA

PROJECT:
CHANGE OF USE OF EXISTING LISTED CHAPEL BUILDING IN TO 2 SELF CONTAINED OFFICE WITH ASSOCIATED CAR PARKING.

ADDRESS:
PLATT CHAPEL, 186 WILMSLOW ROAD, MANCHESTER, M14 5LL

DRG:
PROPOSED SITE PLAN

DRG STATUS:
PLANNING SUBMISSION

DATE:	August 2017	DRAWN:	ANK
SCALE:	1:200	CHECKED:	ANK
SIZE:	A3	DRG NO:	NK.346.01D

COPYRIGHT © 2007 NK ARCHITECTS (MCR) LIMITED. ALL RIGHTS RESERVED. REFER TO DIMENSIONS AND DO NOT SCALE.