
Key

1. Original unadorned rusticated stonemasonry facade.
2. New glazed bronze composite doorset and associated bronze cladding panels to door reveals to replace existing
3. New bronze composite fanlight
4. Non-original "Bus stop" style building signage.
5. Modern security alarm box, surface mounted.
6. New recessed entry panel to replace existing.

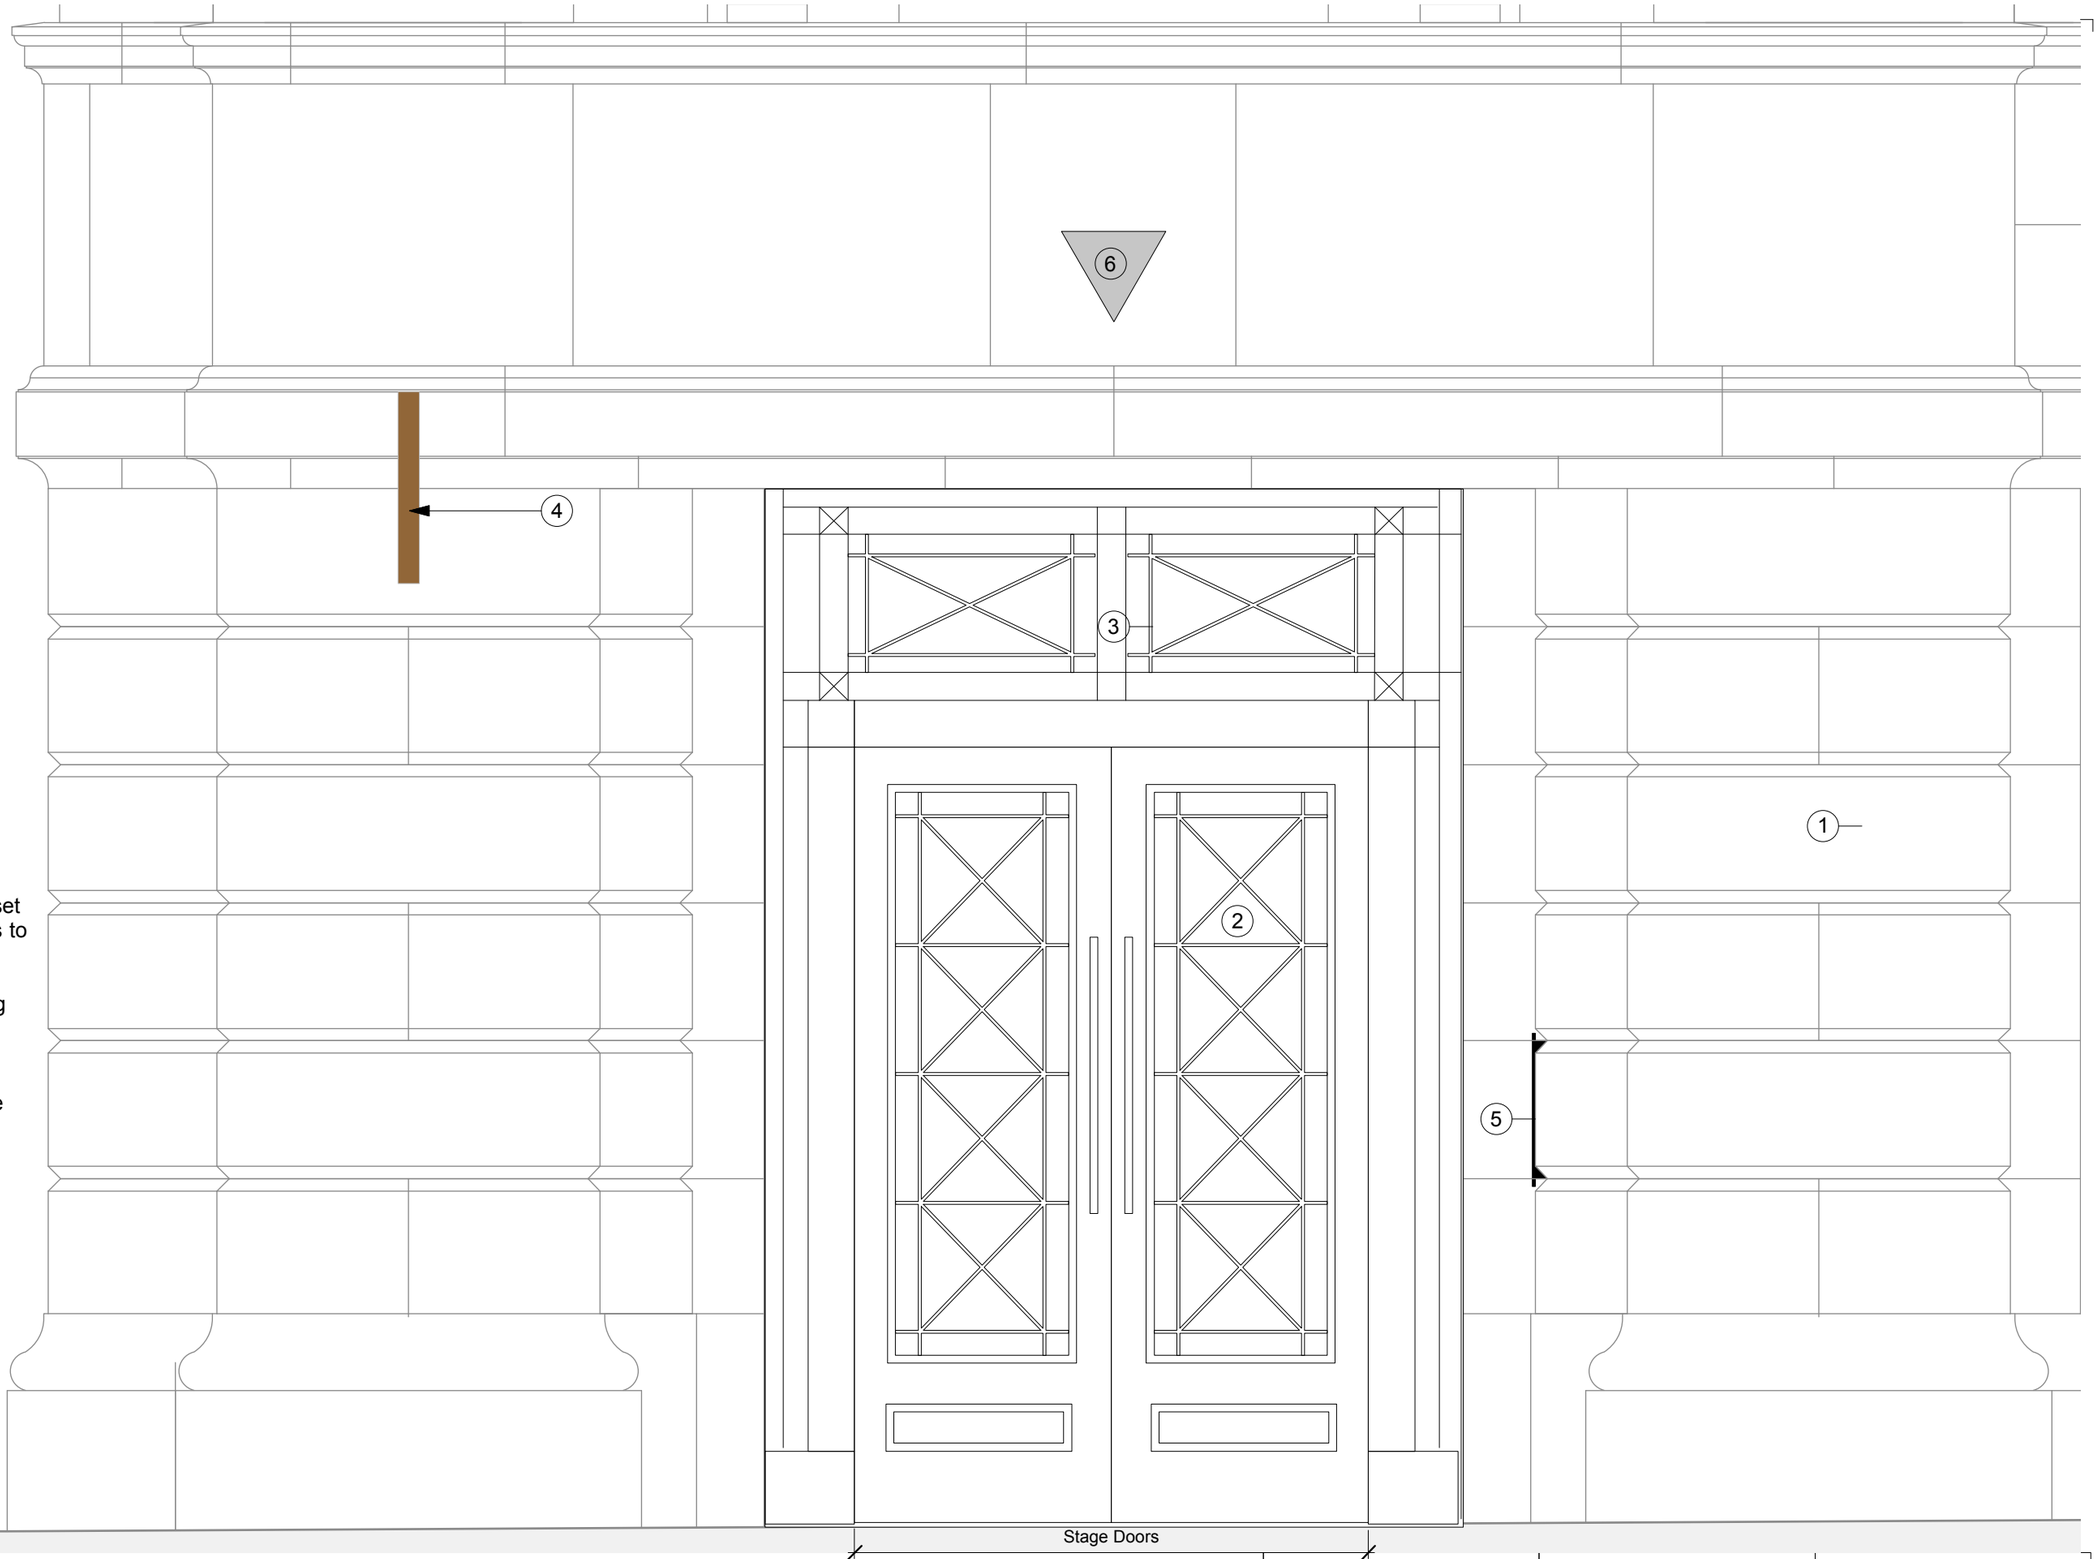

3 Entrance 1 - Cross Street
Scale: 1:20

0 1 2 M

Revisions

P1 Issued for Planning 04.02.2019

P2 Issued for Planning, keys revised as planning consultant comments 04.04.2019

Hutchison Kivotos Architects 2 Whites Grounds London SE1 3LA 020 7403 7323 email: info@hkarchitects.co.uk

PLANNING	Dwg. No. 316.PL.121
Project Manchester Royal Exchange	**Drawing title** Cross Street - Proposed Stage Doors
Client BVK	**Scale** 1:20 @ A3 **Rev** P2
	Drawn by VL **Date** Jan/19

Do not scale. All dimensions to be confirmed on site.
Information contained in this drawing is the sole copyright of Hutchison Kivotos Architects Ltd. and is not to be reproduced without permission.