



1 Fourth Floor RC- part 2 of 2
Scale: 1:150

0 1 2 3 4 5 M

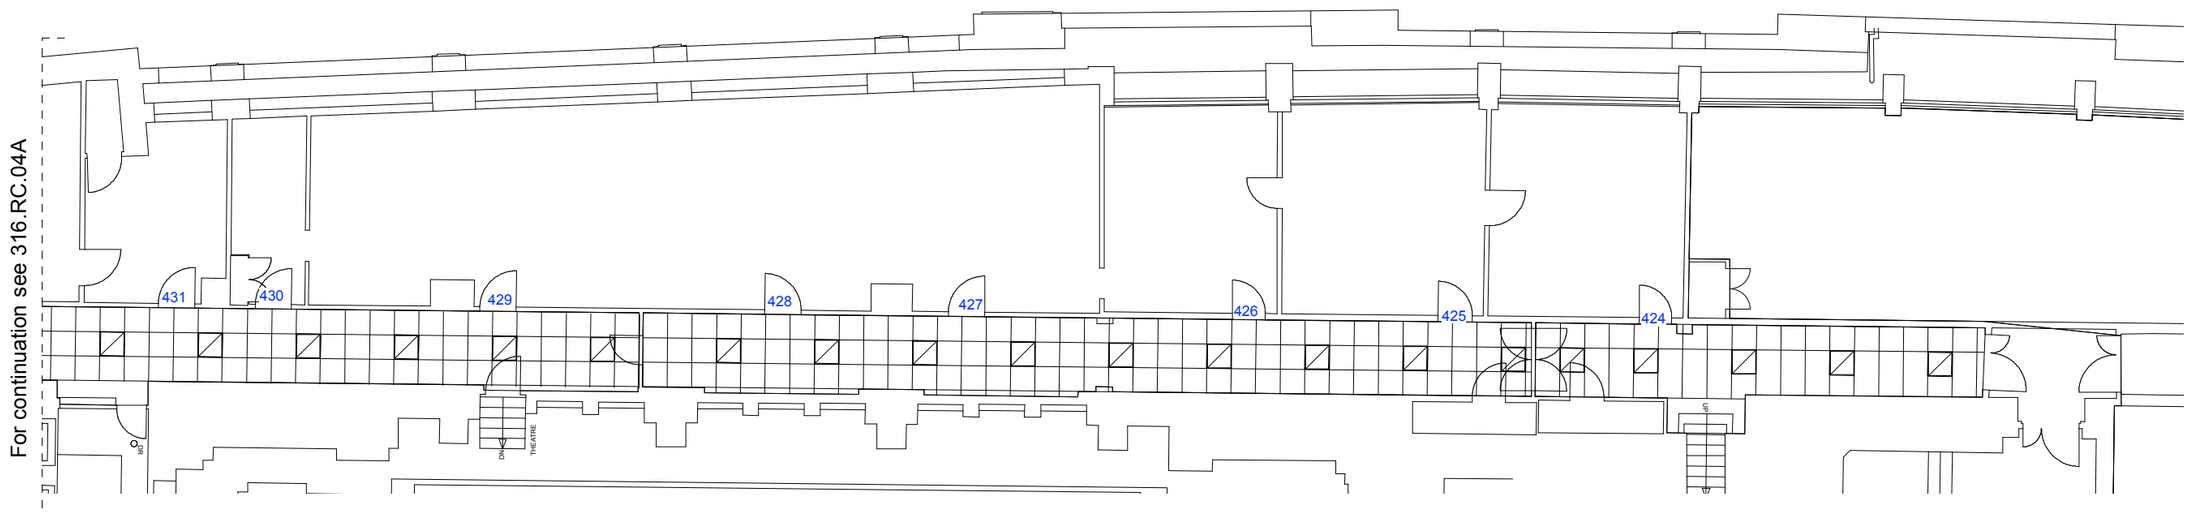

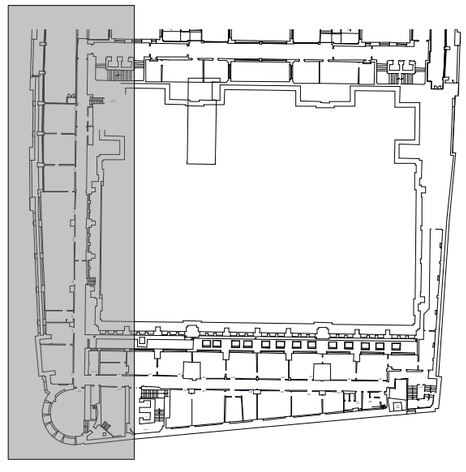

KEY - fourth floor

1 Suspended ceiling system with mineral tiles

2 Suspended Plasterboard Ceiling

Recessed fluorescent light fitting with louvre

Hutchison Kivotos Architects 2 Whites Grounds London SE1 3LA 020 7403 7323 email: info@hkarchitects.co.uk

Revisions

P1 Issued for planning 01.07.19

PLANNING	Dwg. No. **316.PL.20**
Project: Manchester Royal Exchange, Southern Offices	Drawing title: Existing 4th Floor RCP - part 2 of 2
Client: BVK	Scale 1:150 @ A3 Rev P1
	Drawn by RW Date June 2019

Do not scale. All dimensions to be confirmed on site.
Information contained in this drawing is the sole copyright of Hutchison Kivotos Architects Ltd. and is not to be reproduced without permission.