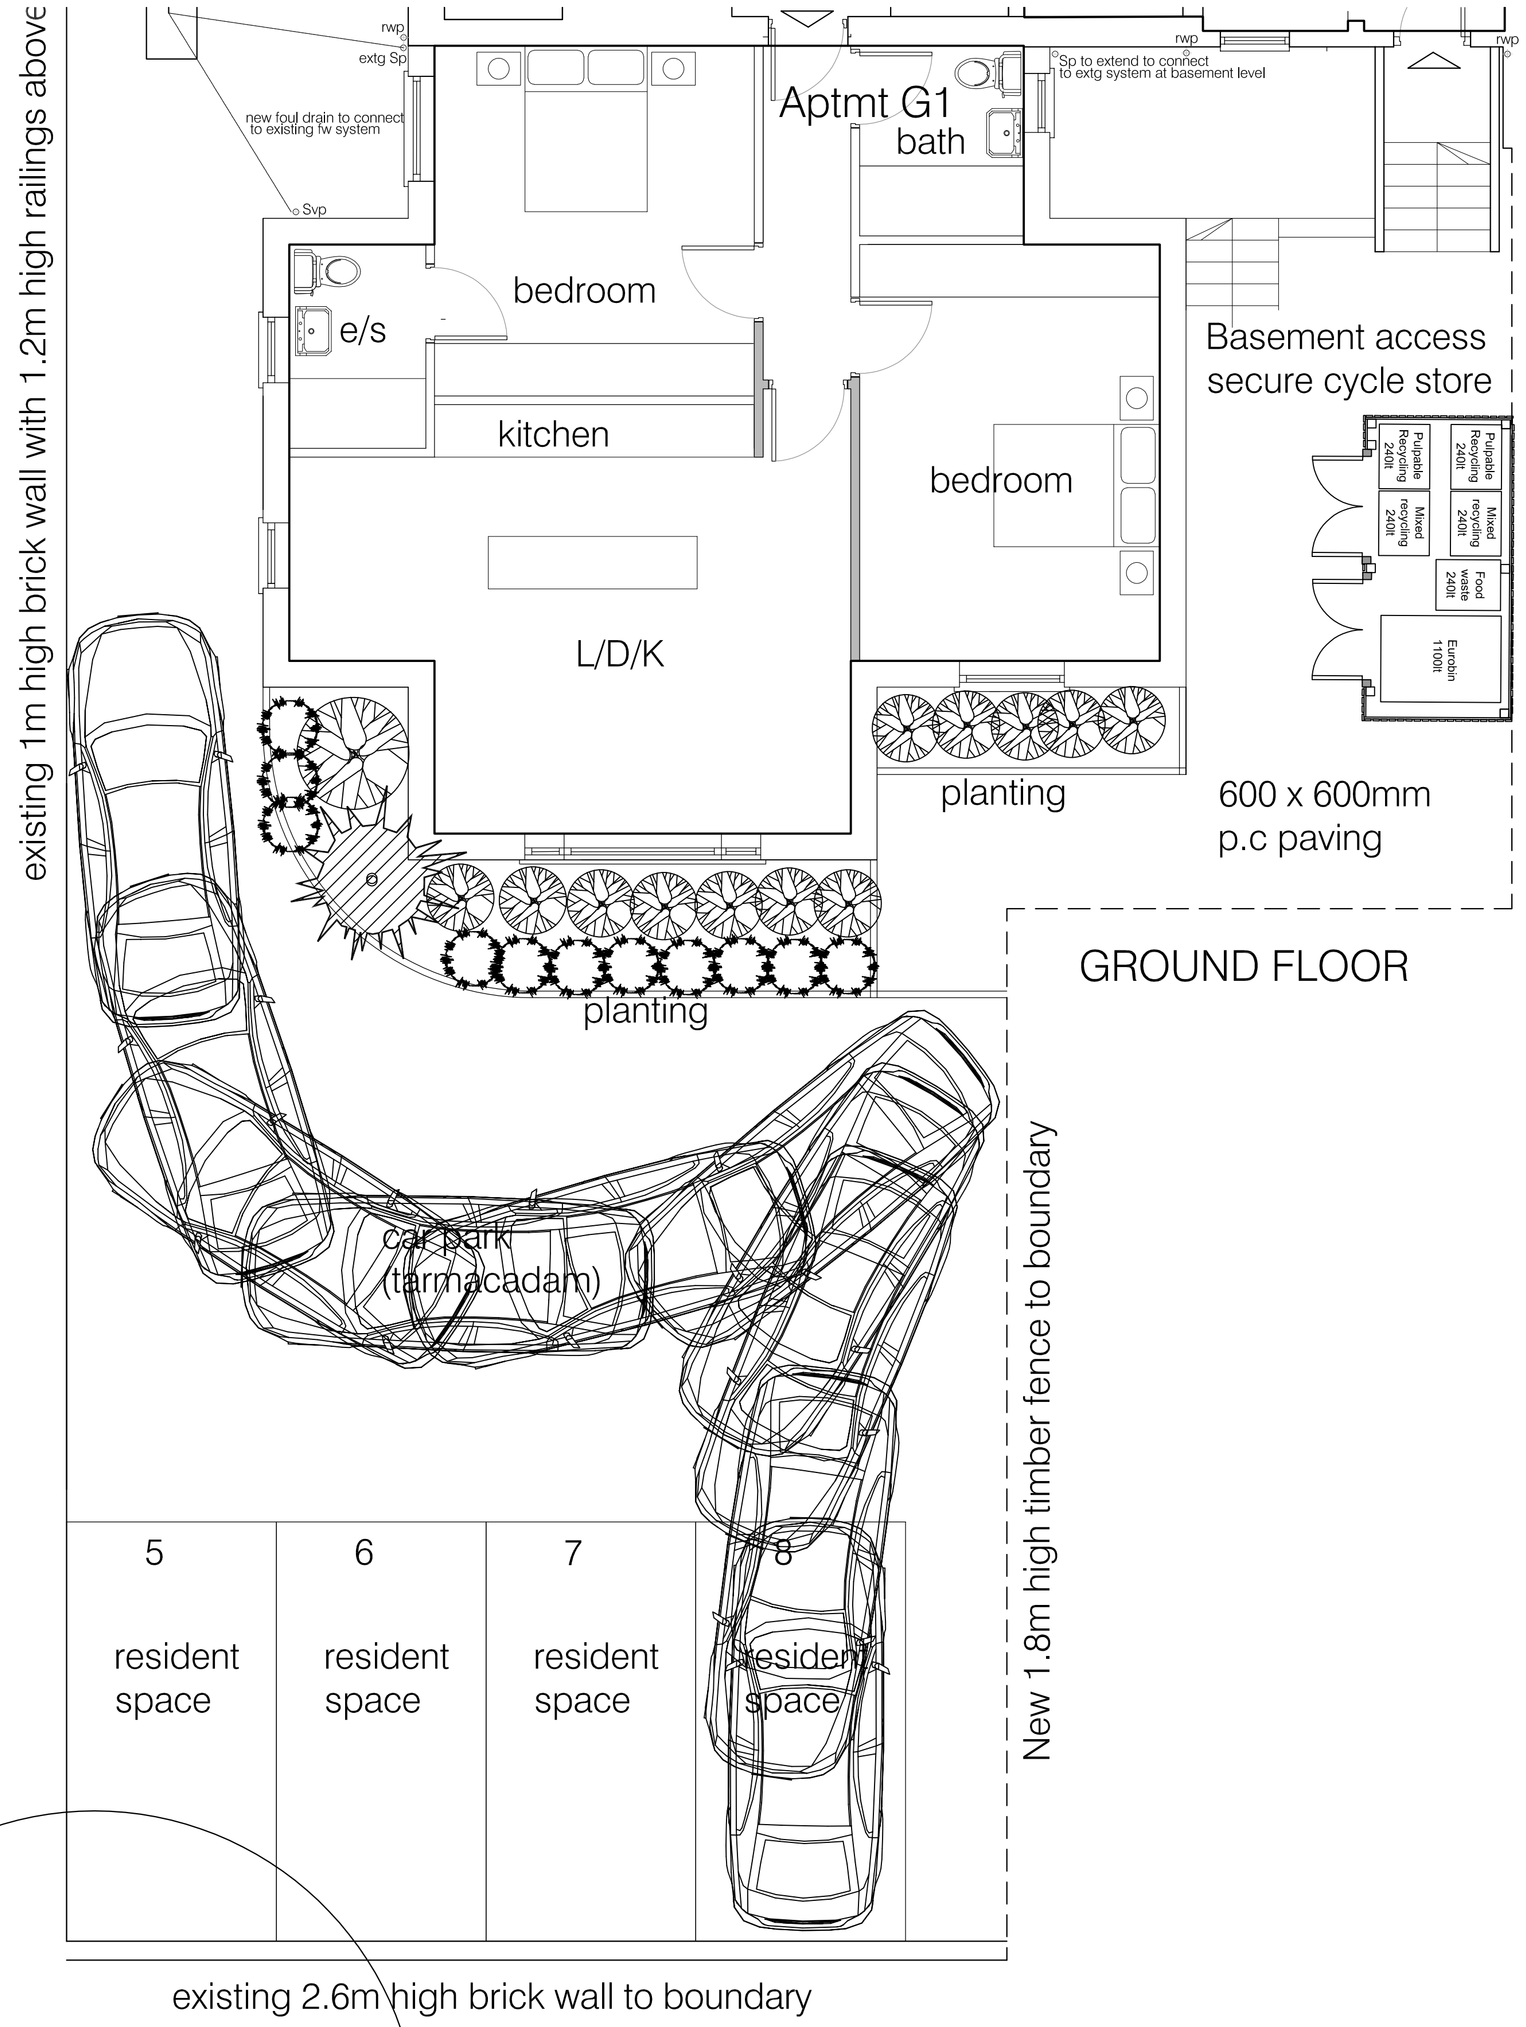

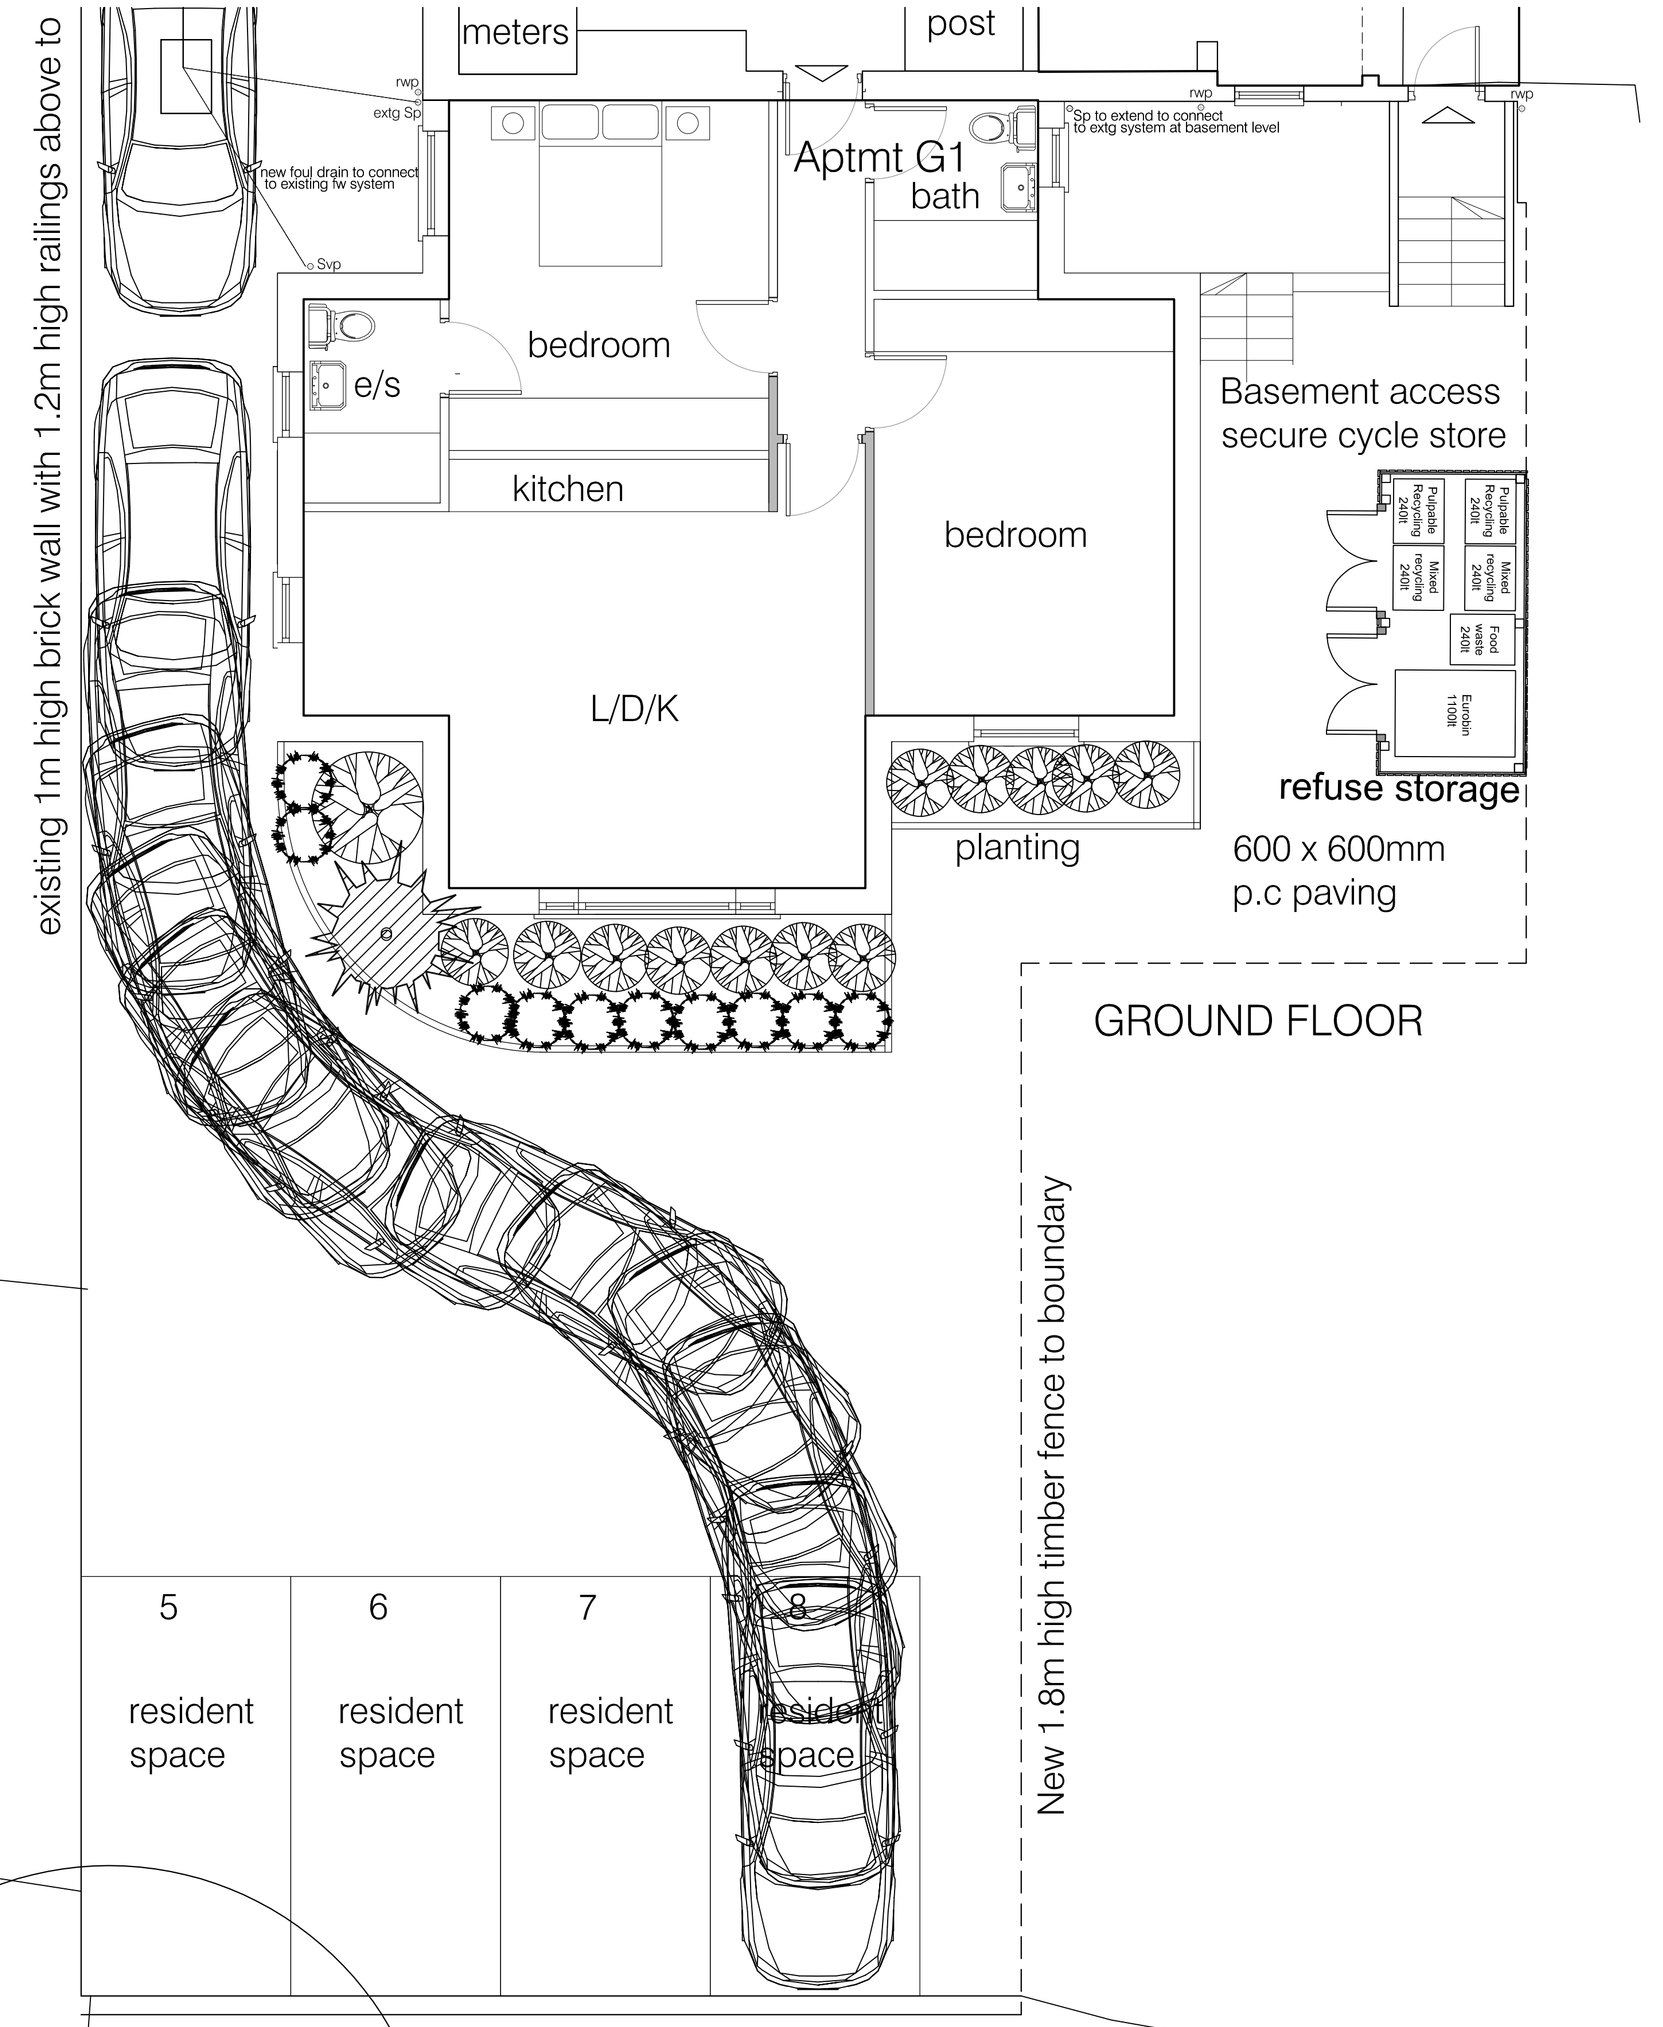

Simon R Miles
Chartered Architect
Didsbury
Manchester
T: 07778 137830
E: srmilesarchitect@gmail.com

Do not scale. Contractors must check all dimensions on site before preparing production drawings or commencing any work. This drawing and its design is the copyright of S.R.Miles Ltd and may not be reproduced in any form whatsoever without their prior express written consent.

Revision	Date	Revision note
A	13.06.2019	swept path of forward movnig car shown
B	17.06.2019	Kerb radius of planting bed increased to ease parking flow

Notes

Project :
431 Wilmslow Road Withington

Title :
Parking Analysis

Drawing number : 19.167 PL203
Issue : B

Client :
Runsmere Properties Ltd

Scale :
1:50 or as noted @ A1

Date :
13.06.19

CAD Ref :
PL100

Drawn by :
SRM

SRM
Simon R Miles BA(Hons) Dip.Arch RIBA
Chartered Architect