
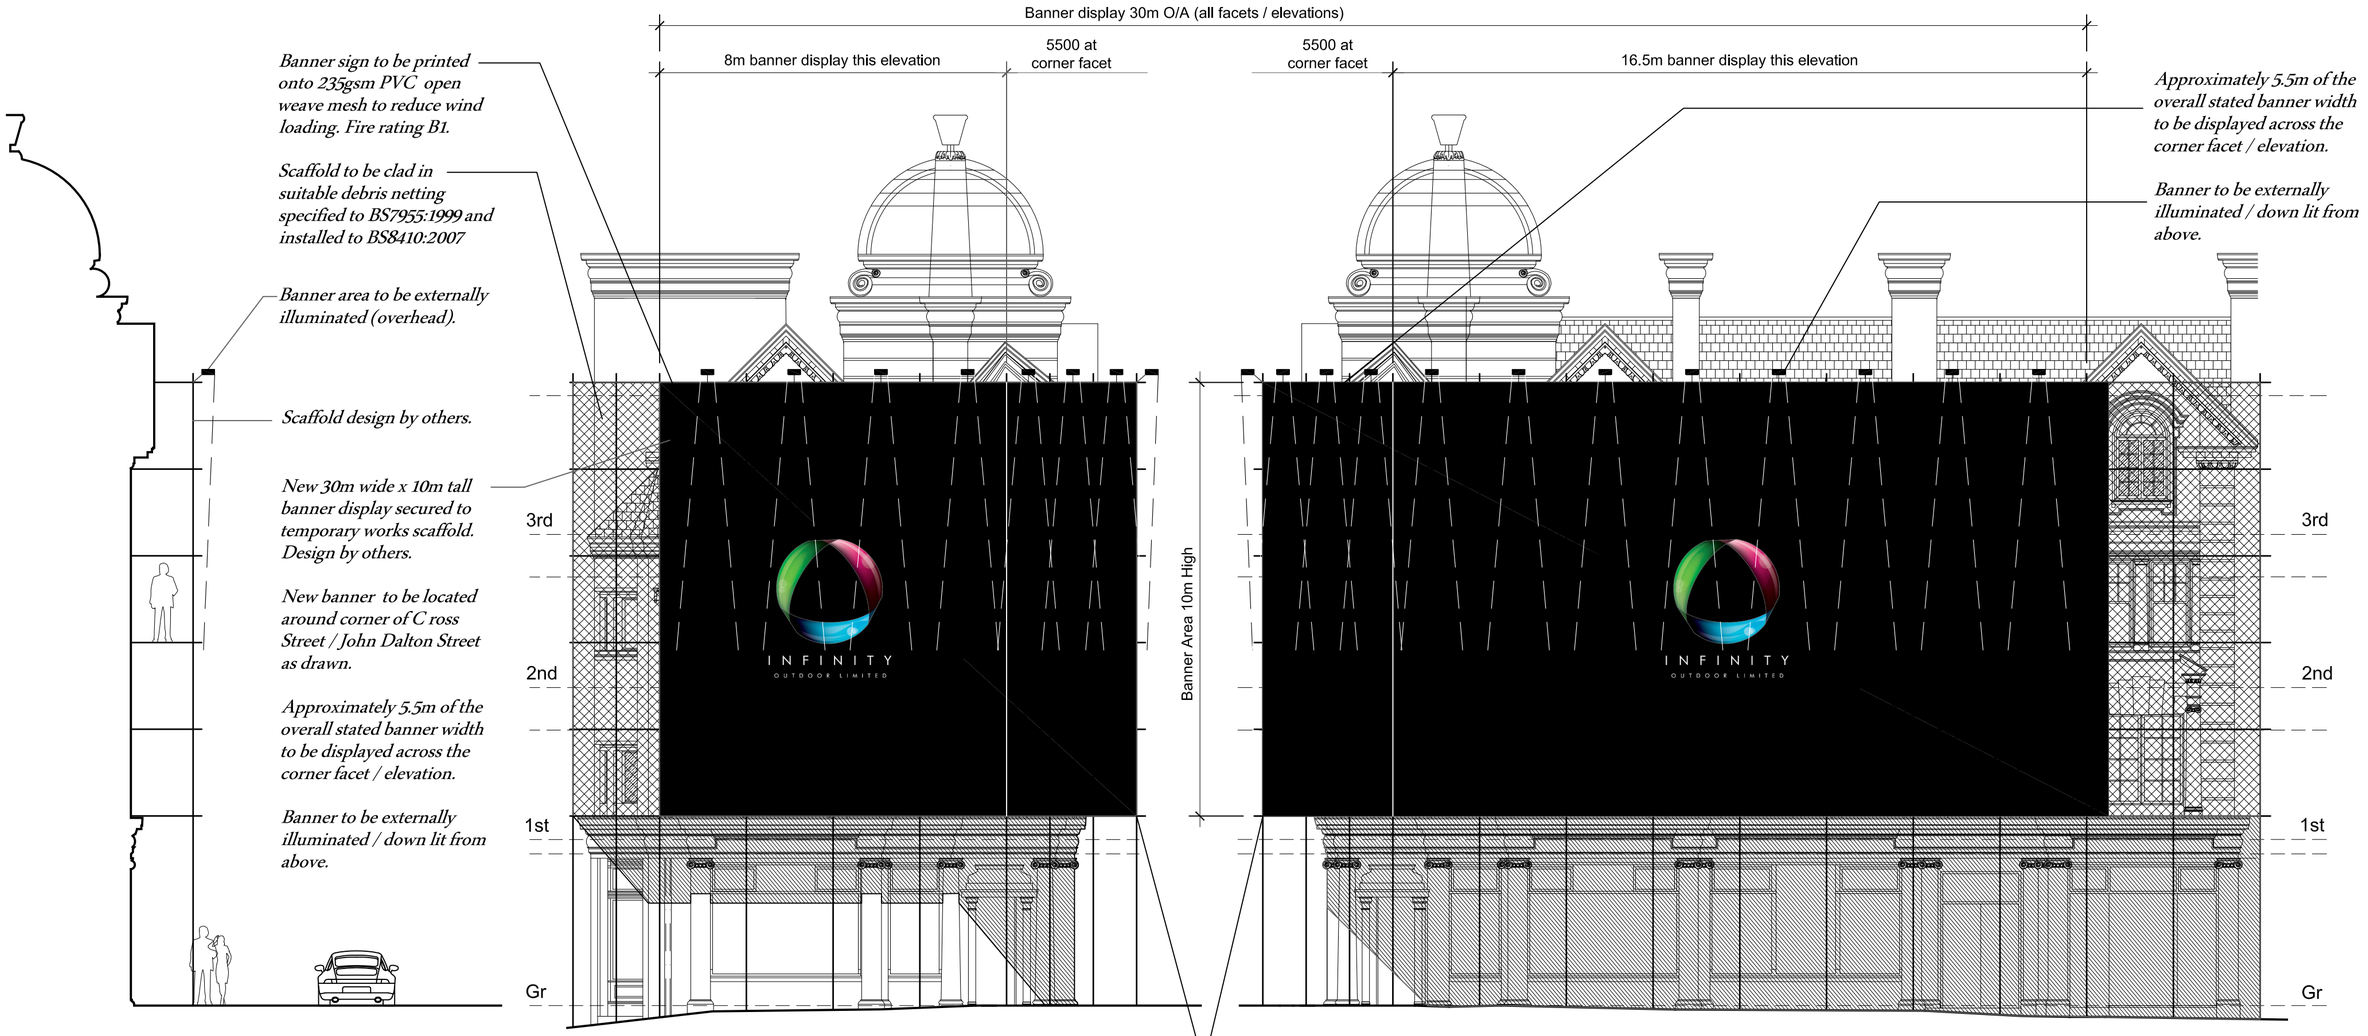


Typical Section

John Dalton Street

Cross Street

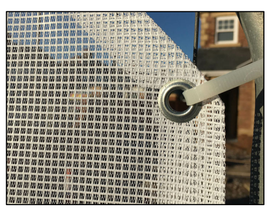

Banner Mesh

Banner sign to be printed onto 235gsm PVC open weave mesh to reduce wind loading. Fire rating B1.

Elevations as Proposed

86 Cross Street
Manchester
M2 4LA

0 1 2 3 4 5 10m

Rev A: Debris netting and banner mesh specified. SMT

First Floor, 44 Charlotte Street, London, W1T 2NR
T. 0207 6372057 www.infinity-outdoor.co.uk

Scale	*Size*	*Date*
1:100	A2	Sept 2018

Elevations as Proposed

Drawing Ref	*Revision No.*
IOL.MCS.03	A

This drawing is the property of Infinity Outdoor Limited (copyright is reserved). This drawing is issued on condition that it is not copied, reproduced, retained or disclosed to any unauthorised person, either wholly or in part without the consent in writing of Infinity Outdoor Limited.