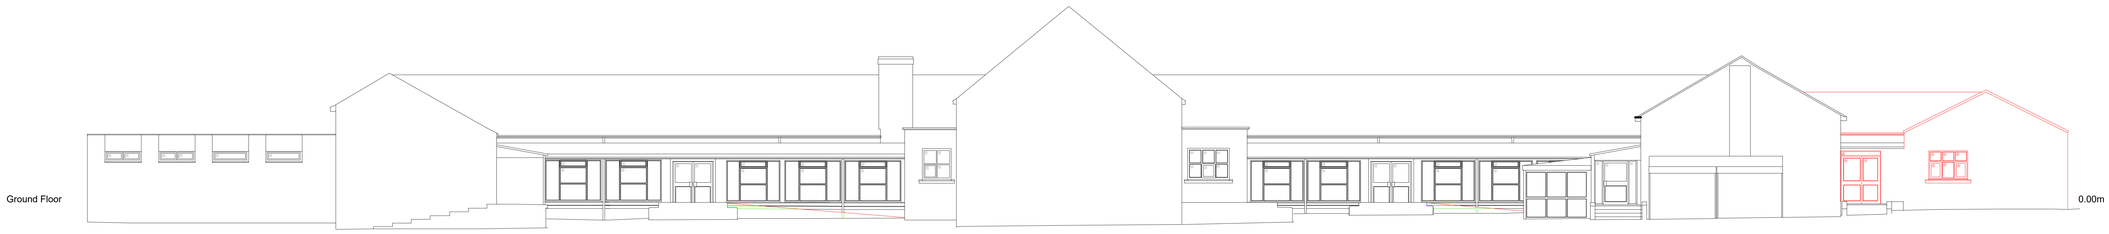
| Rev | Date | Description |
|---|---|---|
| - | - | - |




SIDE ELEVATION NORTH WEST



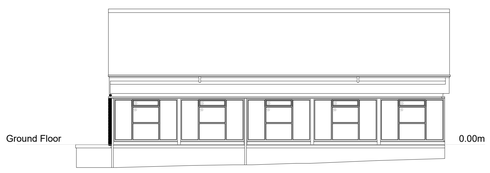

SIDE ELEVATION SOUTH EAST




FRONT ELEVATION SOUTH WEST




FRONT ELEVATION NORTH EAST




SIDE ELEVATION SOUTH EAST




SIDE ELEVATION NORTH WEST




SIDE ELEVATION SOUTH EAST

EXISTING INDICATED IN BLACK / WHITE
PROPOSED WORK INDICATED IN RED
DEMOLITION INDICATED IN GREEN

1000 3000
0 2000 4000
LINEAR SCALE IN MILLIMETRES FOR 1:100 SCALE

Arcus Consulting LLP
Wakefield 0192 466 9000 Manchester 0161 905 3222 London 0208 8742 2512
Liverpool 0151 708 1080 Newcastle 0191 280 4000
info@arcus.uk.com www.arcus.uk.com

Client
OASIS COMMUNITY LEARNING
KEY STAGE 1 AND ADMIN BLOCK

Project
OASIS ACADEMY ASPINAL
BROADACRE ROAD, MANCHESTER M18 7NY

Title
PROPOSED ELEVATIONS
-

| Scale | Date | Stage |
|---|---|---|
| 1:100@A1 | SEP 19 | PLANNING |
| Job No | Drawing No | Rev |
| 5926 | 104 | - |
| Drawn | Approved | |
| NW | AW | |

This drawing is the copyright of Arcus. Contractors must check all dimensions on site. Do not scale the drawings.Only figured dimensions are to be worked to.