
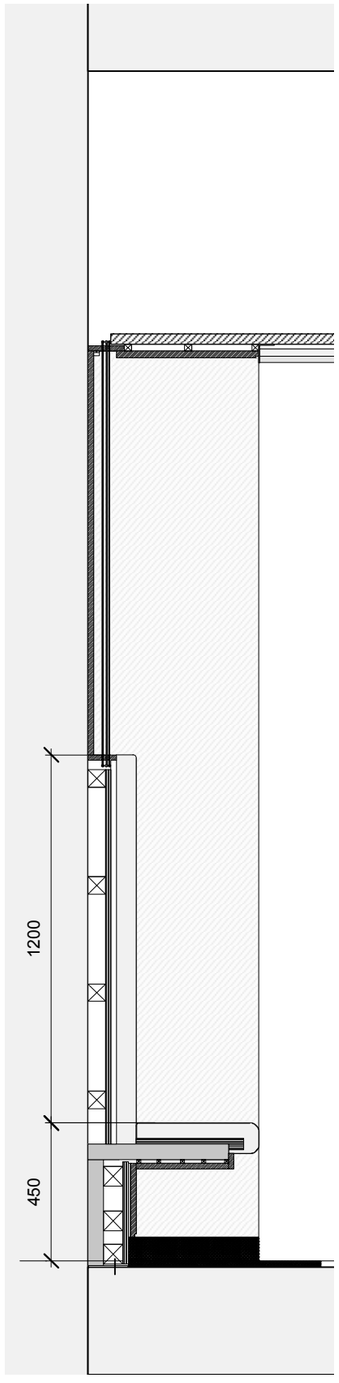


1 Banquette section
Scale: 1:20

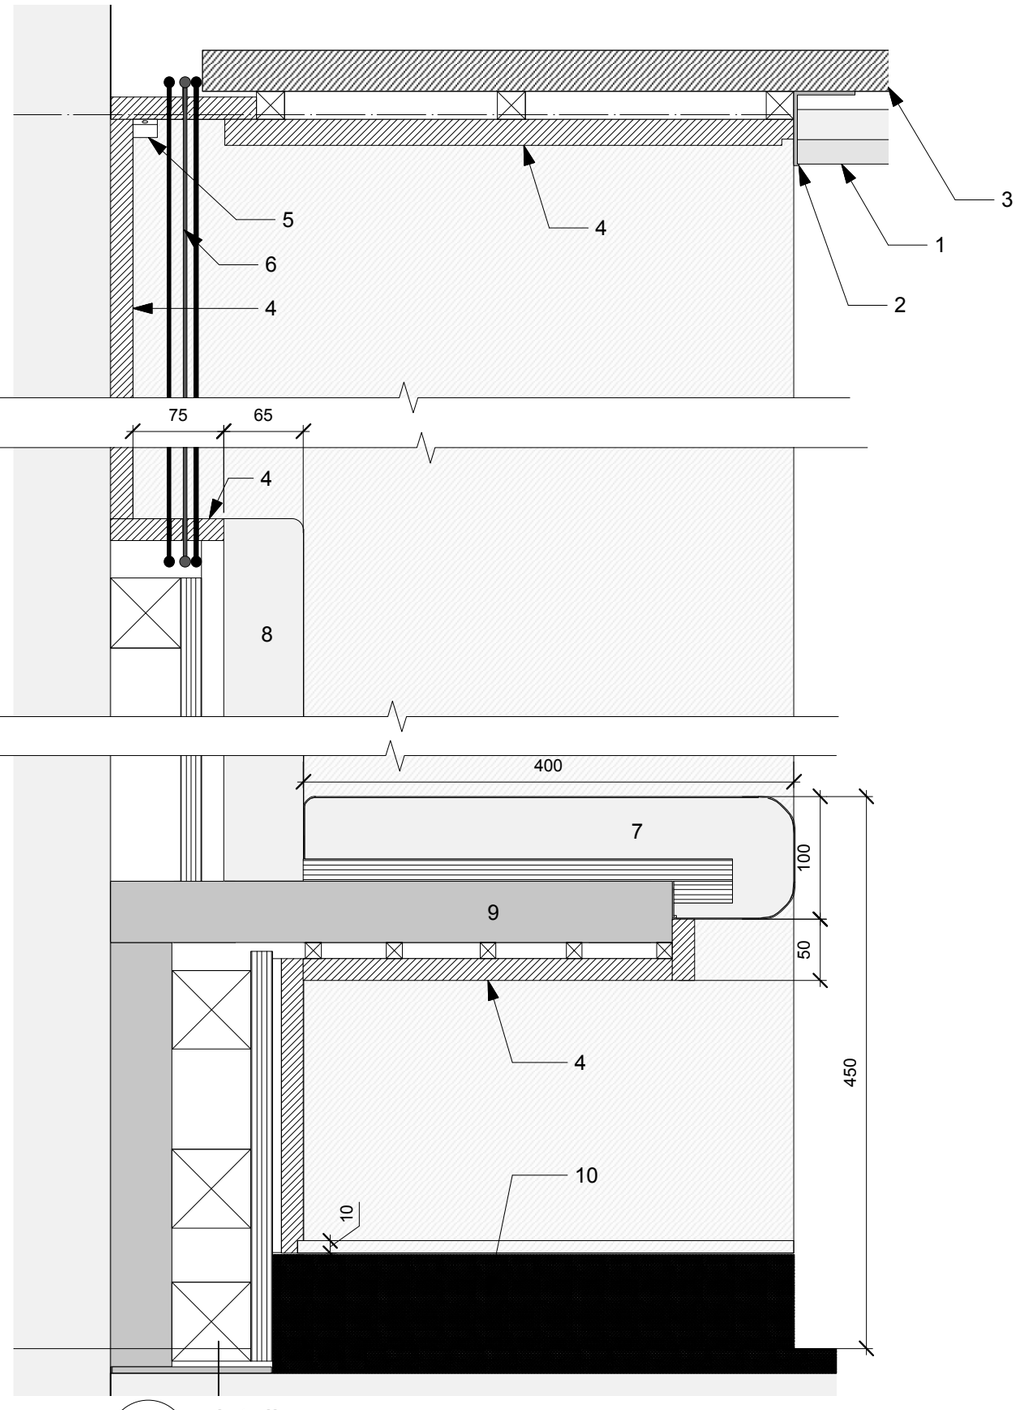

2 detail
Scale: 1:5

Key

1. Lapped Valchromat grey MDF boards
2. Flashing/closer to MDF boards to match MDF colour
3. Existing MF ceiling
4. MDF panel
5. LED lighting strip
6. Tensioned yarn
7. Seat Cushion with plywood support
8. Back Rest on hookbatten fixings
9. Steel brackets to support seat
10. New terrazzo floor and skirting

Revisions

T1 Issued for tender 08.02.19

Hutchison Kivotos Architects 2 Whites Grounds London SE1 3LA 020 7403 7323 email: info@hkarchitects.co.uk

PLANNING	Dwg. No. **316.PL.80**
Project: Manchester Royal Exchange, Southern Offices	Drawing title: Proposed banquette seating
Client: BVK	Scale 1:25 @ A3 Rev P1
	Drawn by VL Date July 2019

Do not scale. All dimensions to be confirmed on site.
Information contained in this drawing is the sole copyright of Hutchison Kivotos Architects Ltd. and is not to be reproduced without permission.