




PROPOSED GROUND FLOOR PLAN

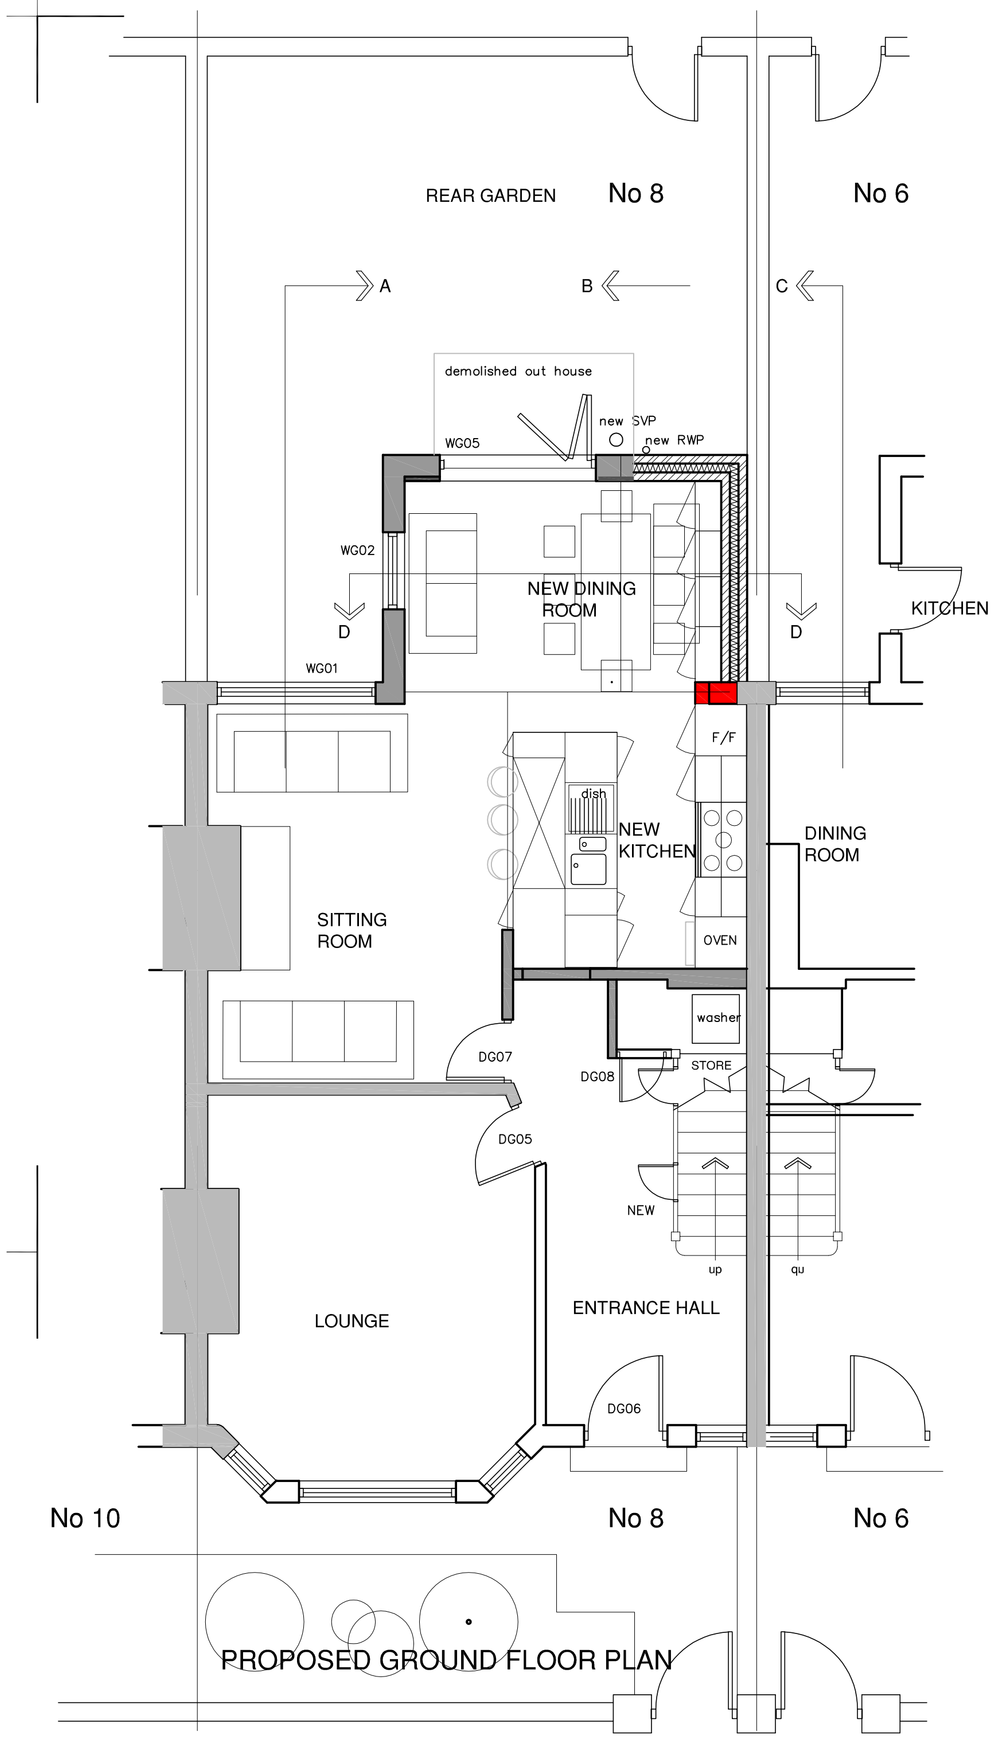


PROPOSED FIRST FLOOR PLAN

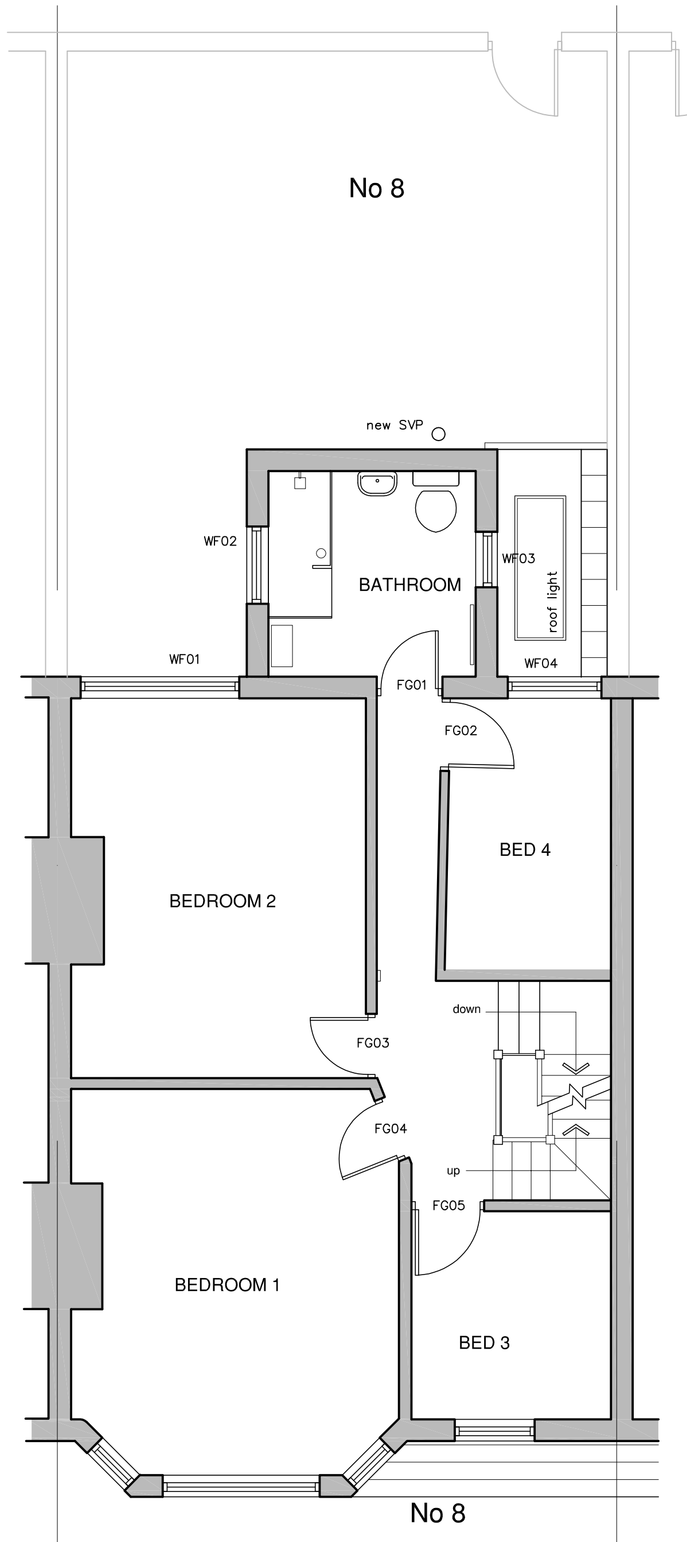


PROPOSED REAR ELEVATION

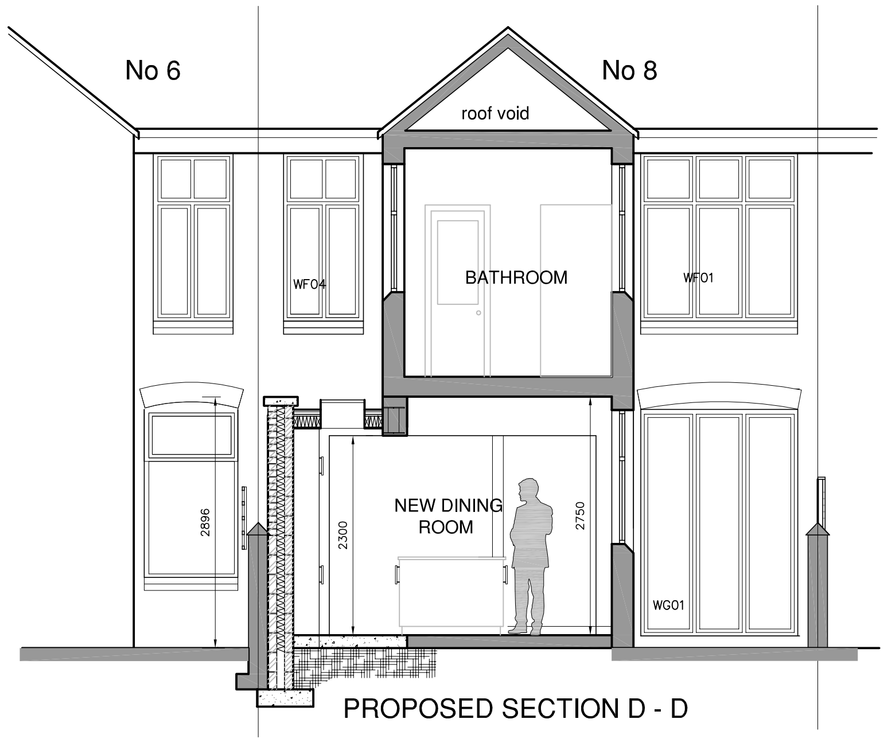


PROPOSED SECTION D - D

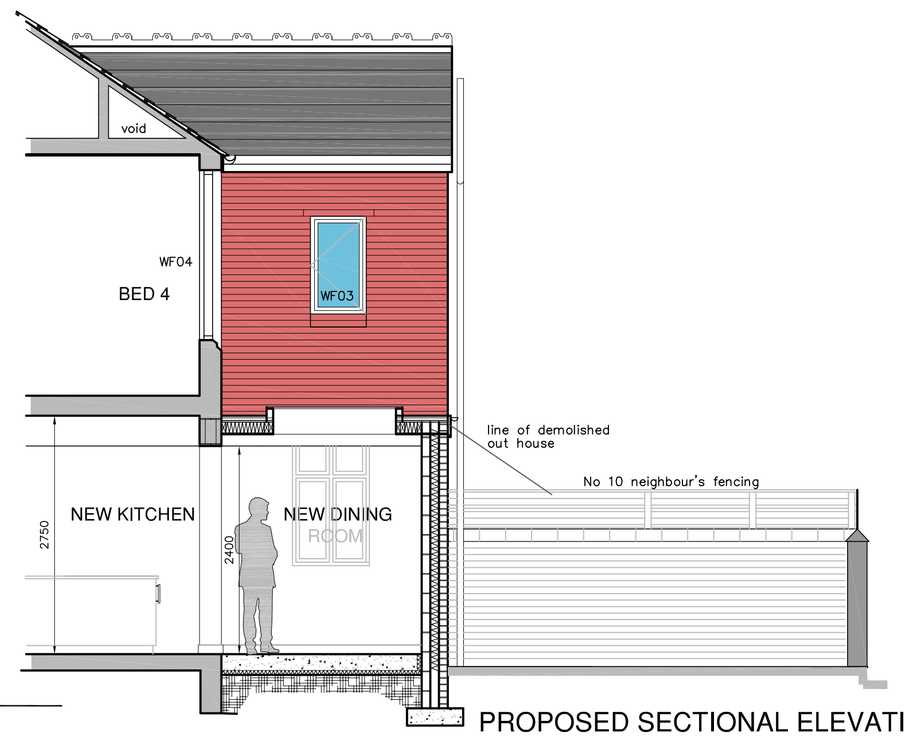

PROPOSED SECTIONAL ELEVATION B - B

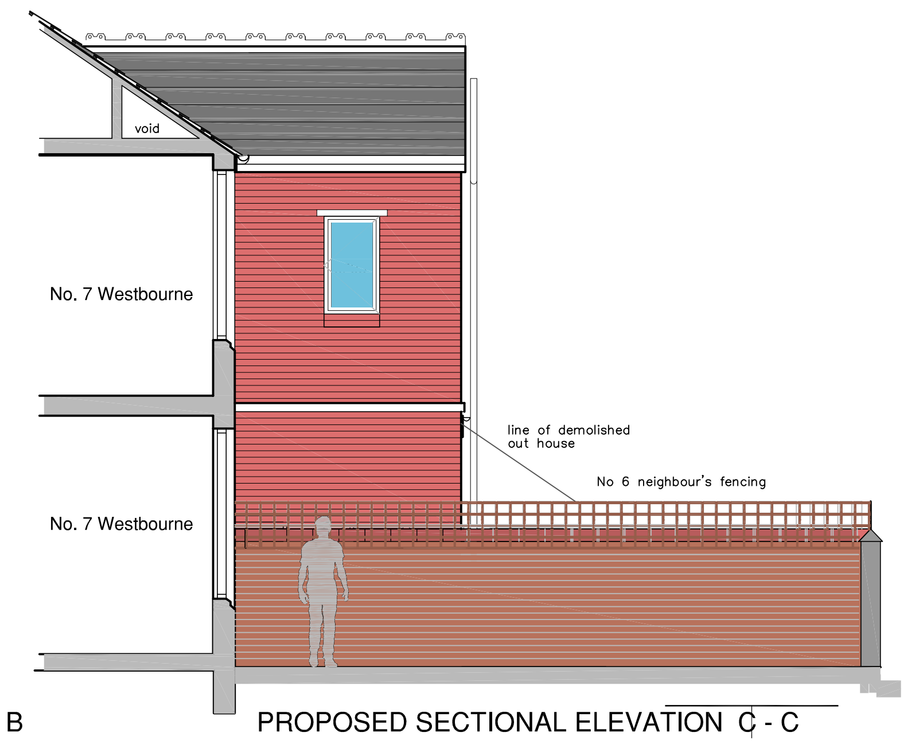

PROPOSED SECTIONAL ELEVATION C - C

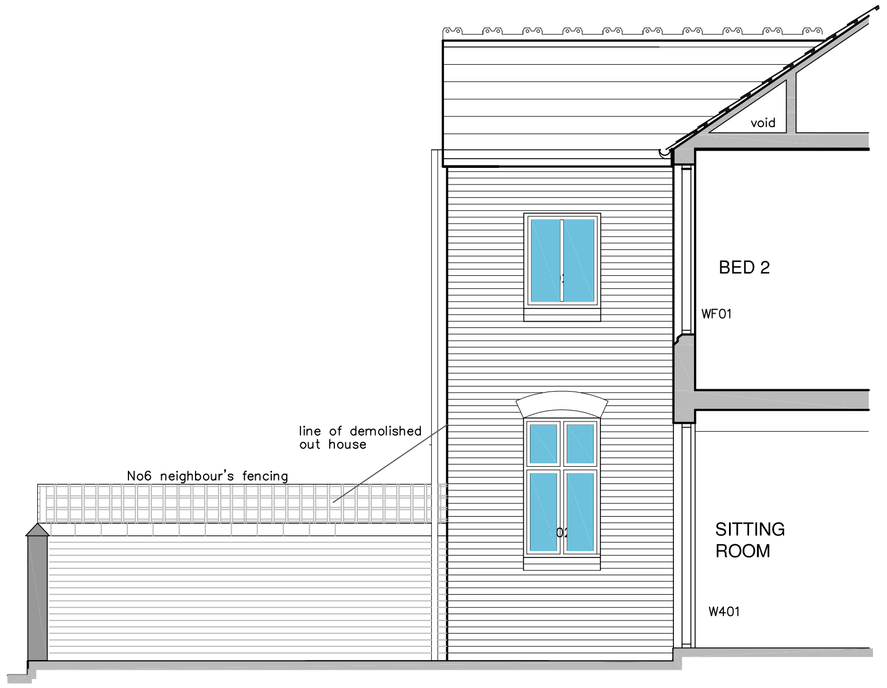

PROPOSED SECTIONAL ELEVATION A - A

NOTES

A1

rev	date	by	description

contract

8 WESTBOURNE GROVE
WITHINGTON
MANCHESTER

client

MR R WARD

drwg no.	rev.	date
5000/ 101		AUG 19

scales	drawn	checked
1 / 50		

subject

PROPOSED
PLANS, ELEVATIONS & SECTIONS

Warburton associates
Chartered Architects
The Old Police Station, 62 Chapel Street, MANCHESTER M3 7AA
Tel: 0161 833 9345 Fax: 0161 831 7584 mail@warburtonassociates.com