

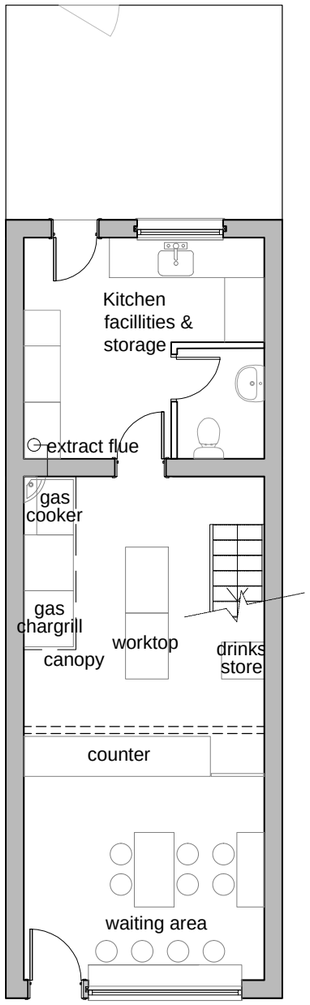



Proposed GA
Ground Floor Plan

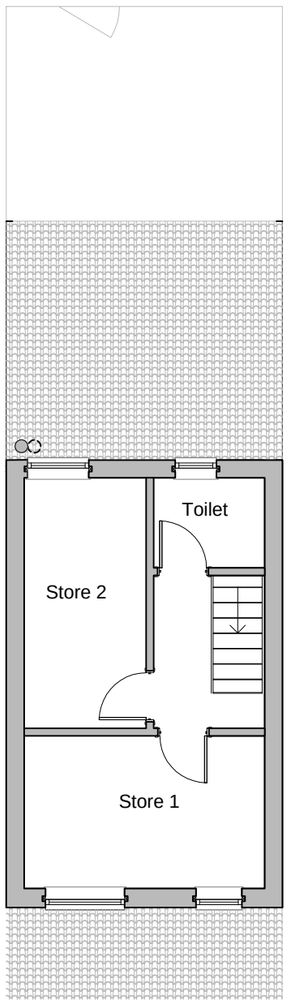


Proposed GA
First Floor Plan

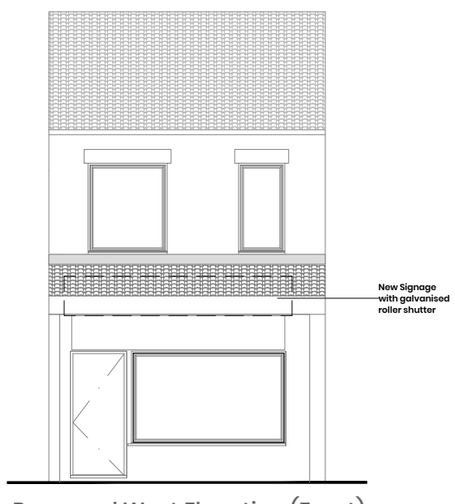


Proposed West Elevation (Front)

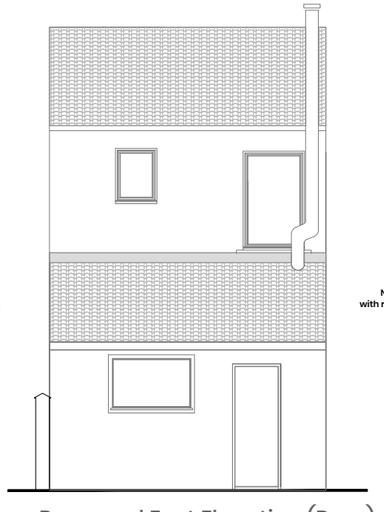

Proposed East Elevation (Rear)

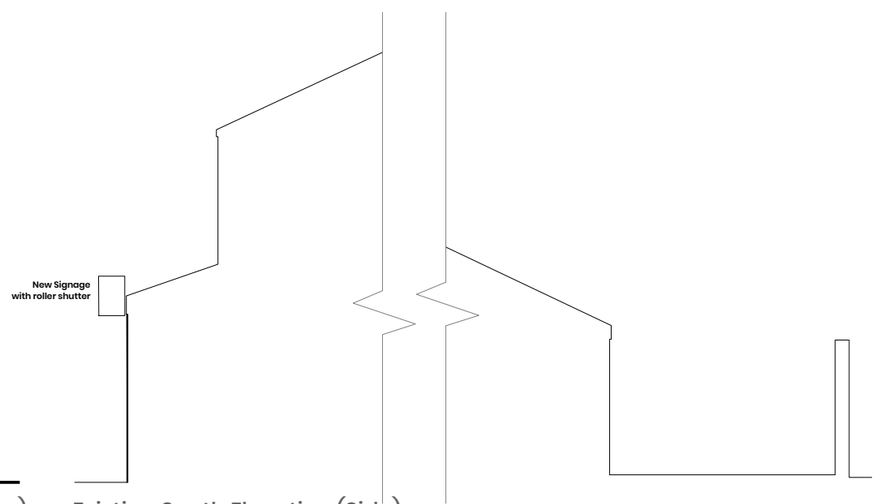

Existing South Elevation (Side)

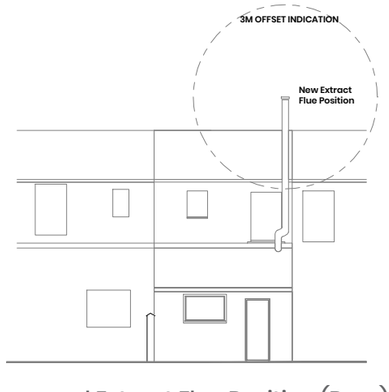

Proposed Extract Flue Position (Rear)
(Scale 1:200)

General Notes:

All site dimensions shall be verified by the Contractor on site prior to commencing any works.

Do not scale from this drawing.

Design intent drawing only. Construction to comply with latest building regulation requirements.

This drawing is the property of "Studio Tashkeel Architecture Ltd." and copyright is reserved by them. The drawing is not to be copied or disclosed by or to any unauthorised persons without the prior written consent of Studio Tashkeel Architecture Ltd.

Rev	Description	Date	Dr by	App by
-	PLANNING	040719	MK	MK

STUDIO **TASHKEEL**
ARCHITECTURE LTD.
89 Princess Street
Manchester M1 4HT
United Kingdom

T +44(0)161 694 6375
E info@StudioTashkeel.com
www.studiotashkeel.com

client name			
A1 Property Investments Manchester Ltd.			
project			
Proposed Hot Food Takeaway			
drawing			
Proposed GA Plans & Elevations			
project number		scale	
1906107		1/100 @ A3	
drawing number	rev	issue status	
1906107_PL_03	-	PLANNING	

This drawing is to be read in conjunction with all related drawings. All dimensions must be checked and verified on site before commencing any work or producing shop drawings.The originator should be notified immediately of any discrepancy. This drawing is copyright and remains the property of Studio Tashkeel Architecture Ltd.