Client Sign Off:	Please sign to confirm you have no further comments with the drawings prior to manufacture. Signing the drawing commences the manufacture process and any changes to the scheme once the drawing has been signed off will be chargeable.		
Date	Print Name	Signature	Position

Existing 2.3m Fence

Existing 1m Fence

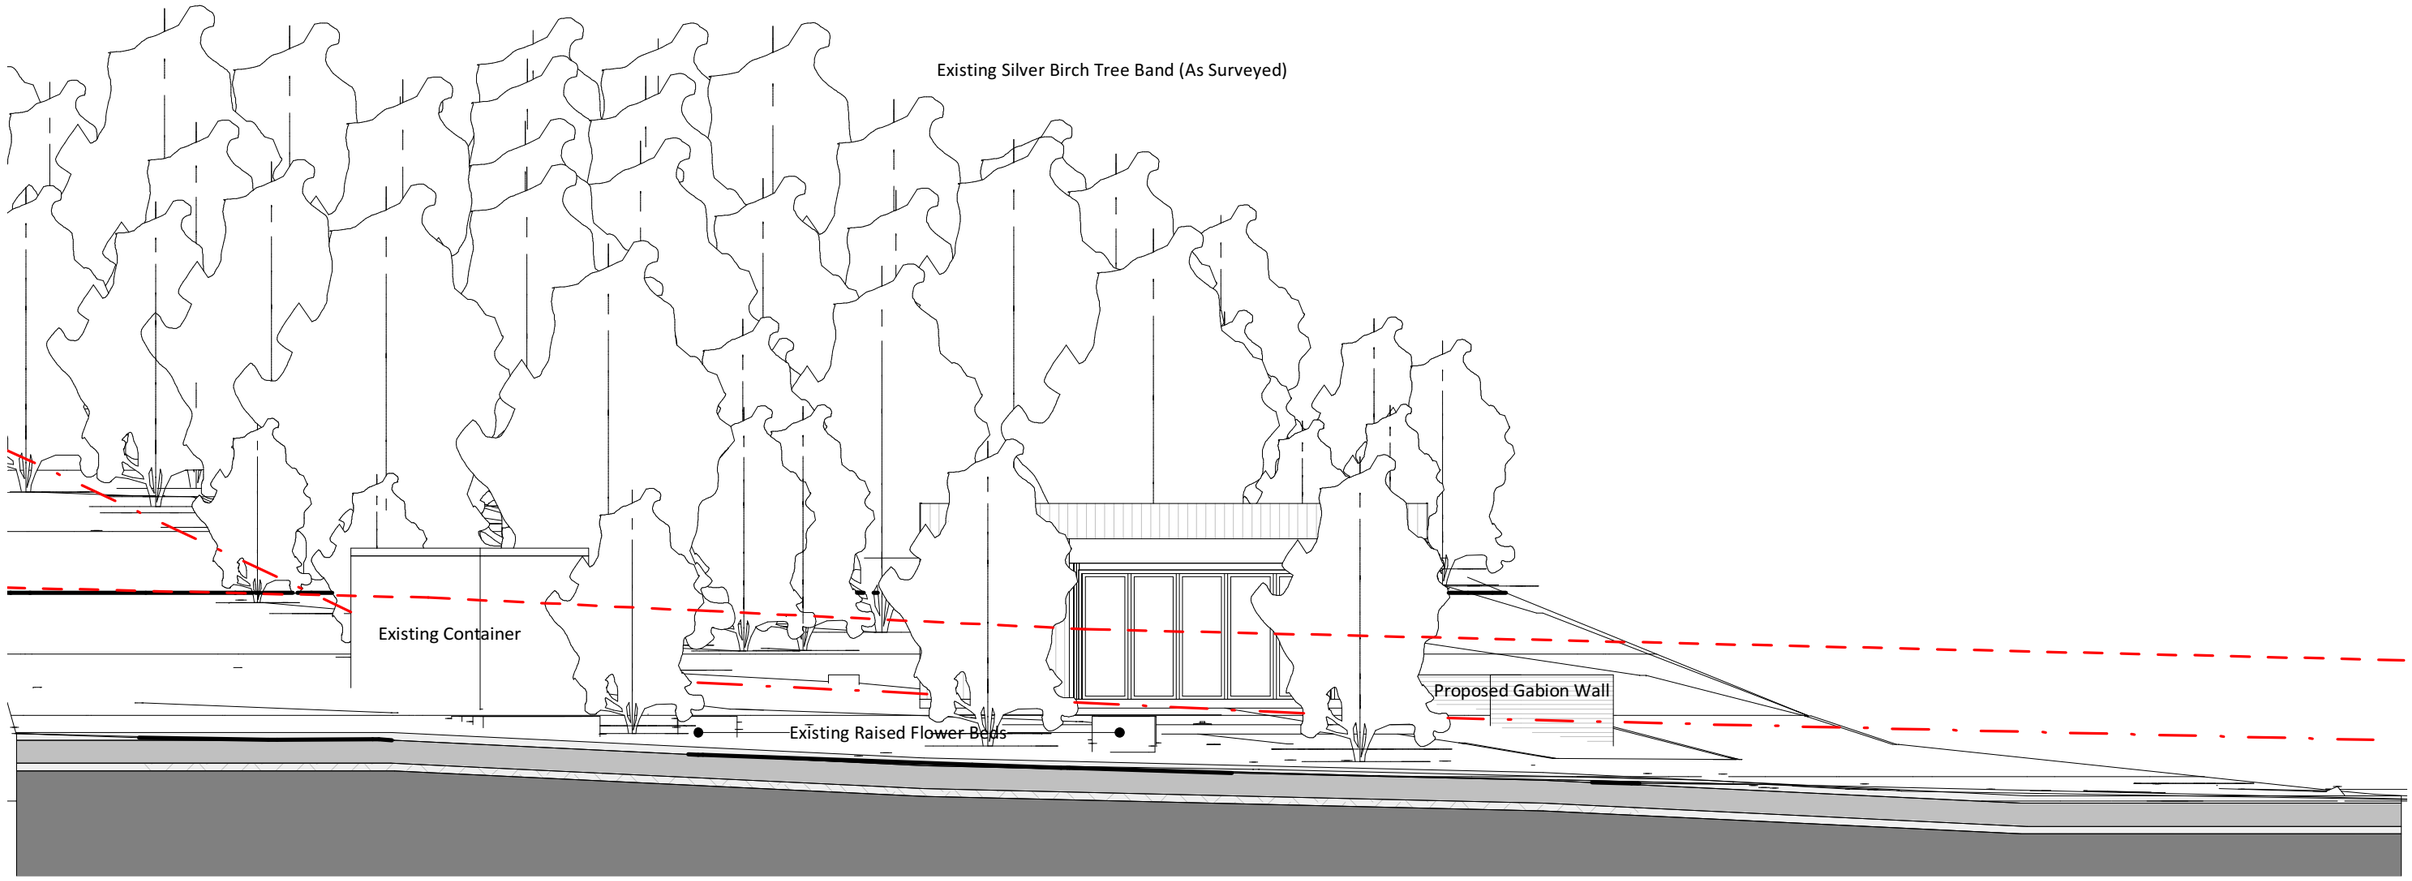

Rev.	Description	Date	Checked	Scale Bar
01	Issued for Planning	10|09|19		1 2 3 4 5 6 7 8 1:100

Project | Pike Fold Primary School
Old Market Street |
Manchester | M9 8QP
The Qube

Drawing | Indicative Street View

Scale@A3 | 1 : 100 Lead Designer | NF Number | 1148-MBA-XX-00-DR-A-20001-SO-01
Drawn by | DS

the Qube

mba*

Only figured dimensions are to be taken from this drawing. All dimensions are to be checked on site before any work is put in hand. If in doubt, ask. This drawing must be read in conjunction with all other relevant project drawings, schedules and specifications as listed on the most recent MBA* drawing issue sheet.
This drawing may not be copied in whole or in part without prior written permission from one of the MBA* team. Attempting to use any information supplied by MBA* for purposes other than that agreed may incur further fees or legal action. © Copyright MBA*