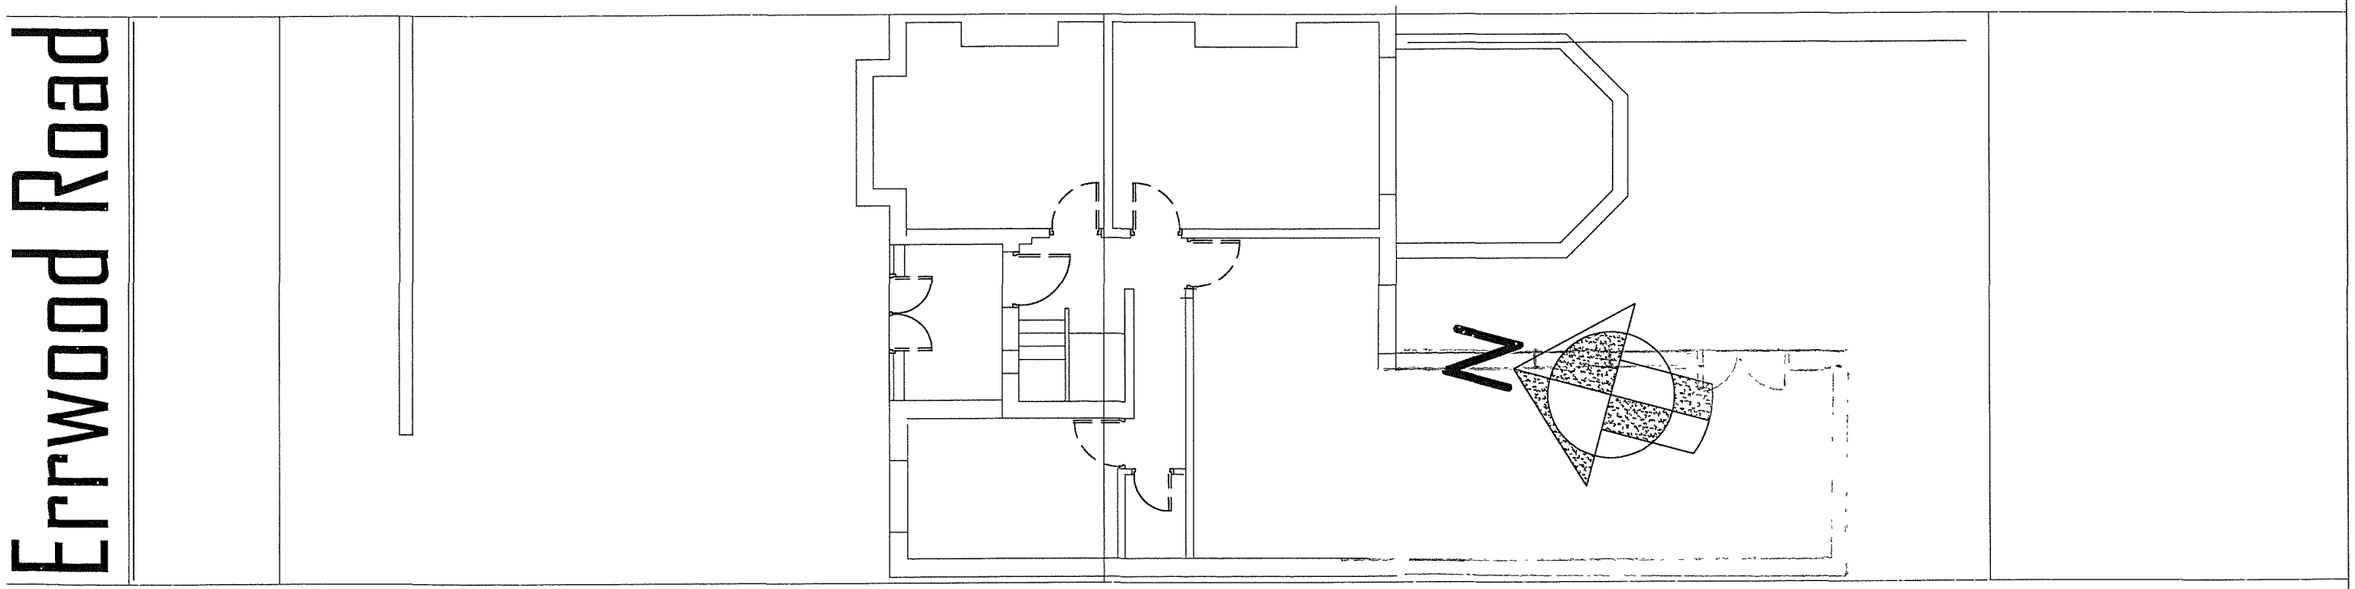

Site Plan

No	Revision/Issue	Date
--	-	--/--/--
-	-	--/--/--

F SUMMERFIELD
BSc Tech Hons, CEng, FICE, MSt Struct E
Chartered Consulting, Civil Structural & Municiple Engineer
Party Wall Surveyor (Part Of Torplan Ltd)
216 Heaton Moor Road, Stockport, SK4 4DU
Tel 0161-443 1881 Mobile 07802-296027 Fax 0161-431 0786
Web Site. http /www torplan co uk/engineer e-mail. fs@torplan.co.uk

Project Name and Address
212 Errwood Road
Burnage
Manchester
Flank Two Storey Extension - Site Plan

Project	19.04.10
Date	10 04.19
Scale	1 100 @ A3
Sheet	04
	Rev 0