

1 East Elevation
1 : 100

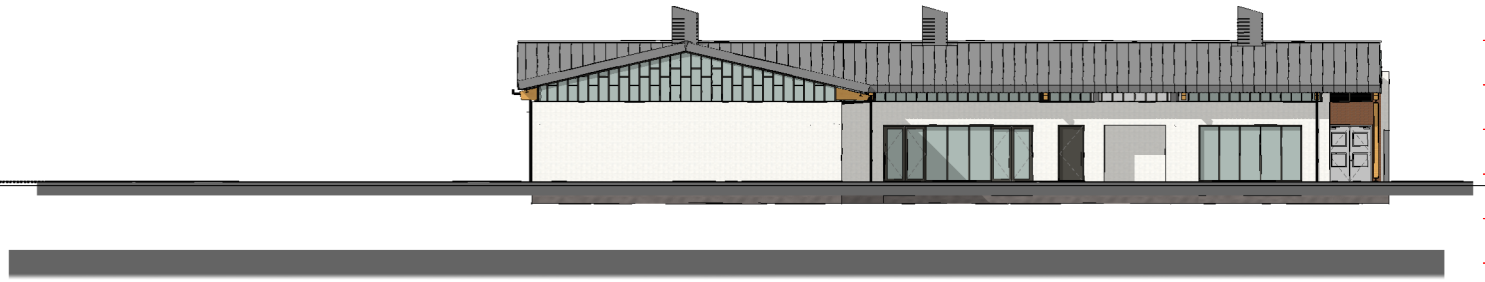

2 West Elevation
1 : 100

CLIENT
Timpson Limited

STRUCTURAL ENGINEER
Cundall

SERVICES ENGINEER
Cundall

CONSULTANT
CBRE

KEY PLAN

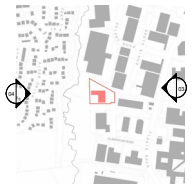

NOTES:
DO NOT SCALE. FIGURED DIMENSIONS ONLY TO BE TAKEN FROM THIS DRAWING. CHECK DIMENSIONS ON SITE AND REPORT DISCREPANCIES TO THE ARCHITECT.

THIS DRAWING IS PROTECTED BY COPYRIGHT.

ALL AREAS HAVE BEEN MEASURED FROM CURRENT DRAWINGS. THEY MAY VARY BECAUSE OF INTER ALIA SURVEY, DESIGN DEVELOPMENT, CONSTRUCTION TOLERANCES, STATUTORY REQUIREMENTS OR RE-DEFINITION OF THE AREAS TO BE MEASURED.

No.	Date	Comments	Drawn	Checked
P2	28/09/2018	Issue for planning submission - annotations updated	STS	LJ
P1	26/07/2018	Preliminary issue for pre-application advice	STS	IRT

Revisions

Issue Status
Preliminary

tp bennett
architecture
interiors
planning

Royal Mills Unit 2B 17 Redhill Street Manchester M4 5BA UK +44 (0) 161 694 7700
www.tpbennett.com

Project
Timpson Training Centre
Claverton Road,
Manchester, M23 9TT

Drawing Title
General Arrangement Elevations East and West

Drawn	Date	Scale @ A1	Att. Ref.
STS	26/07/2018	1 : 100	

tp bennett Project No.	Series	Zone	Drawing Number	Rev.
T8104	D	0	201	P2

BIM Model Ref: T8104-TPB-ID-ZZ-M3-A-001-S-0-P06

08/04/2019 12:27:41