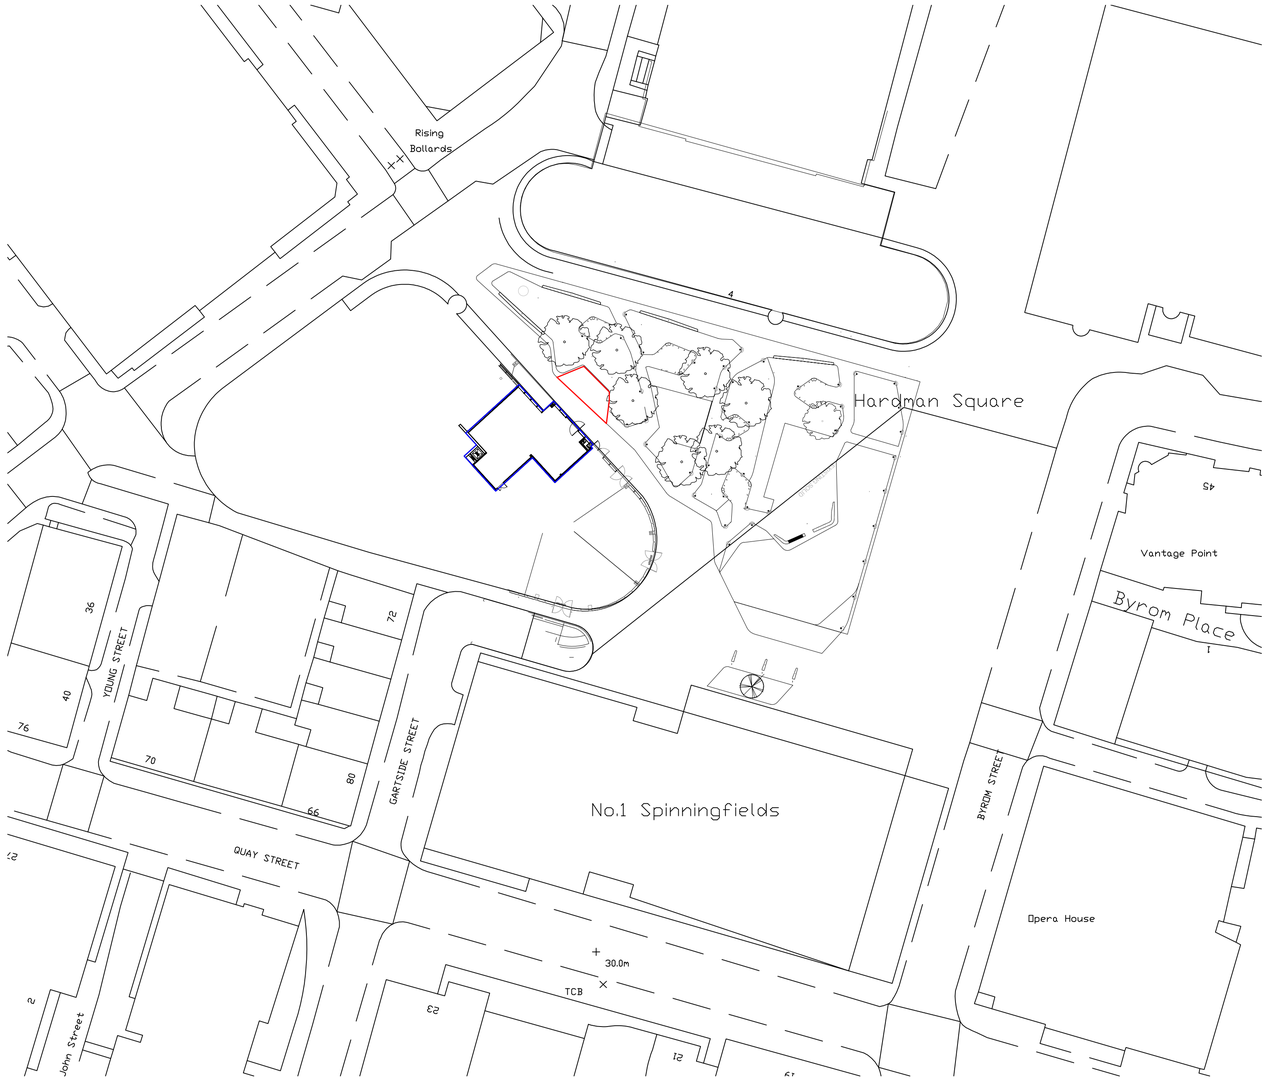


BLOCK PLAN
SCALE 1:500 @ A1

0 10m 50m

N

RED LINE INDICATES SITE BOUNDARY

Origin: ☐ CAD ☐ IMAGE ☐ SURVEY Status: ☐ For Information ☐ For Tender ☐ For Construction ☐ As Built Drawing	Copyright of this drawing is owned by Focus Design Ltd - Do not reproduce, distribute without written consent. All dimensions to be checked on site and any discrepancies notified prior to commencement of work.	FOCUS DESIGN Ltd The Old Pumping Station, Main Road, Littleton, Winchester, Hampshire, SO22 6PR 01962 850000	DATES: 8.8.19	REV: A	COMMENTS: LINE TYPE CHANGED	SCALE: AS SHOWN @ A1 DATE: AUG '19 DRAWN BY: AG	DRAWING TITLE: BLOCK PLAN	CLIENT: BILLS	PROJECT: HARDMAN SQUARE SPINNINGFIELDS	BL004.19.P401	A	FOCUS DESIGN