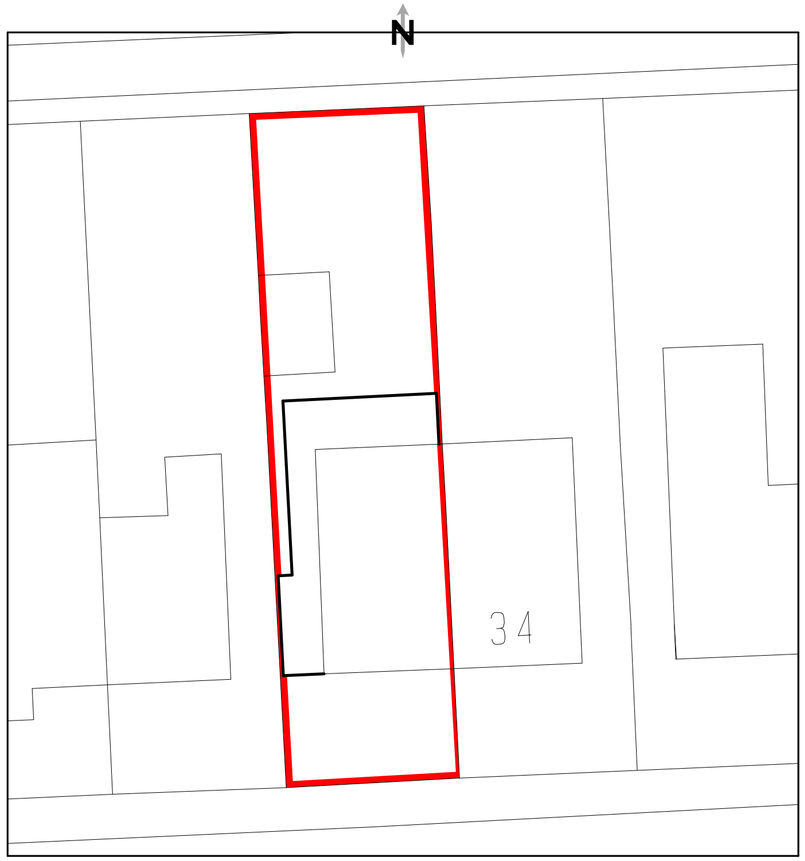

Block/site plan scale:1:200

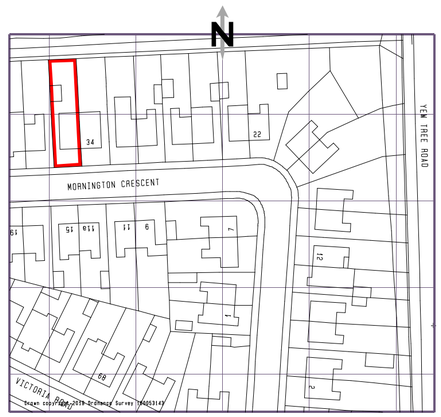

Location plan scale:1:1250

Syed Helal Uddin
Architectural Services
58 Southwood Drive, Baxenden,
Accrington, Lancashire. BB5 2PZ
Tel:01254 238202 Fax:0879 2352826
Mobile: 07879 261142
Email: syedhelaluddin@yahoo.com

Scale:1:100 Page 3/3 (A2)

Drawing no: 1516

Existing & proposed layout

Location:36 Mornington Crescent, Falowfield, Manchester, M14 6DE

Prop:Two/single storey extension

Client: MR. SHAYSTA ALI

Date: February 2019

please do not scale drawing