

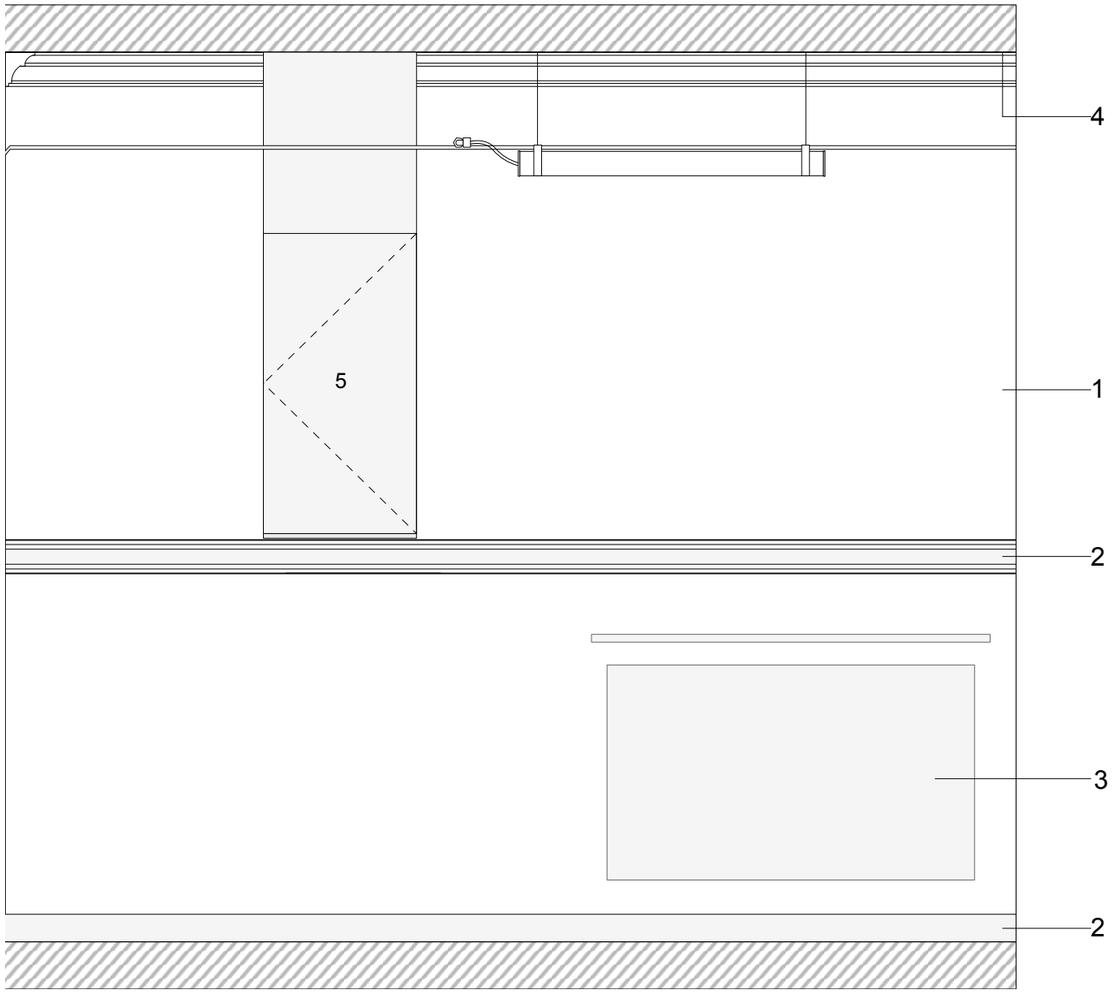


1 Typical elevation
Scale: 1:20

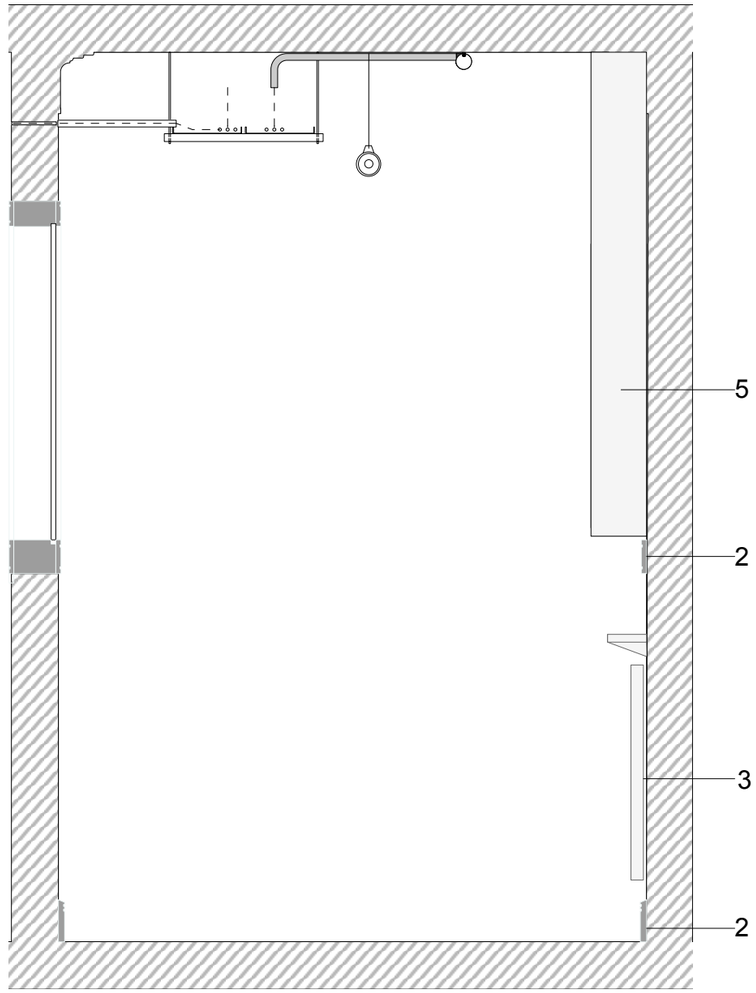

2 Typical section
Scale: 1:20

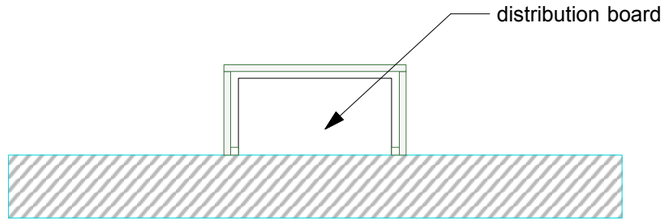

3 Typical plan
Scale: 1:20

Key

1. Walls - made good and decorated
2. Skirtings, architraves and trims made good and decorated
3. Existing radiator, associated shelf and pipe work - painted in situ
4. Soffits, cornices, downstand beams - made good and decorated
5. New MDF Cupboard to box LL/BT distribution boards with spray paint finish

0.0 0.5 1.0 M

Revisions

P1 Issued for planning 01.07.19

Hutchison Kivotos Architects 2 Whites Grounds London SE1 3LA 020 7403 7323 email: info@hkarchitects.co.uk

PLANNING	Dwg. No. **316.PL.79**
Project: Manchester Royal Exchange, Southern Offices	Drawing title: Proposed BT/LL dist boards boxing - corridors
Client: BVK	Scale 1:20 @ A3 Rev P1
	Drawn by VL Date July 2019

Do not scale. All dimensions to be confirmed on site.
Information contained in this drawing is the sole copyright of Hutchison Kivotos Architects Ltd. and is not to be reproduced without permission.