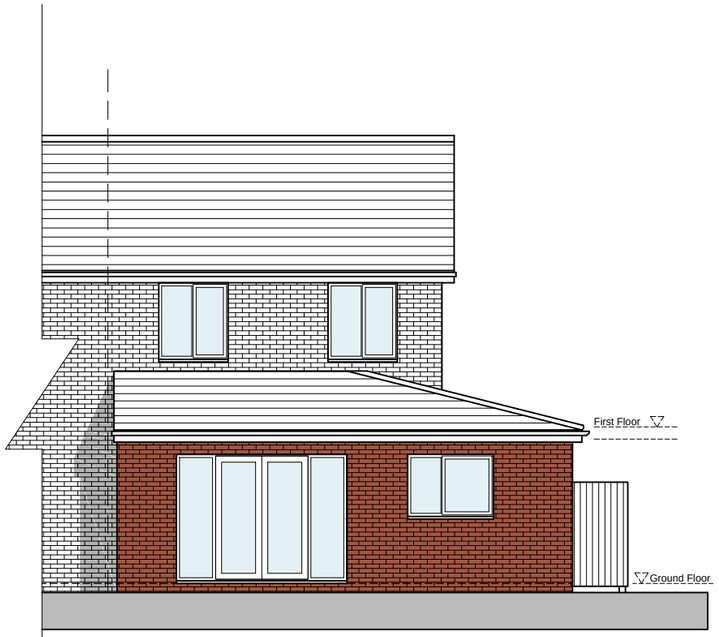

Proposed Rear Elevation

Scale 1:100

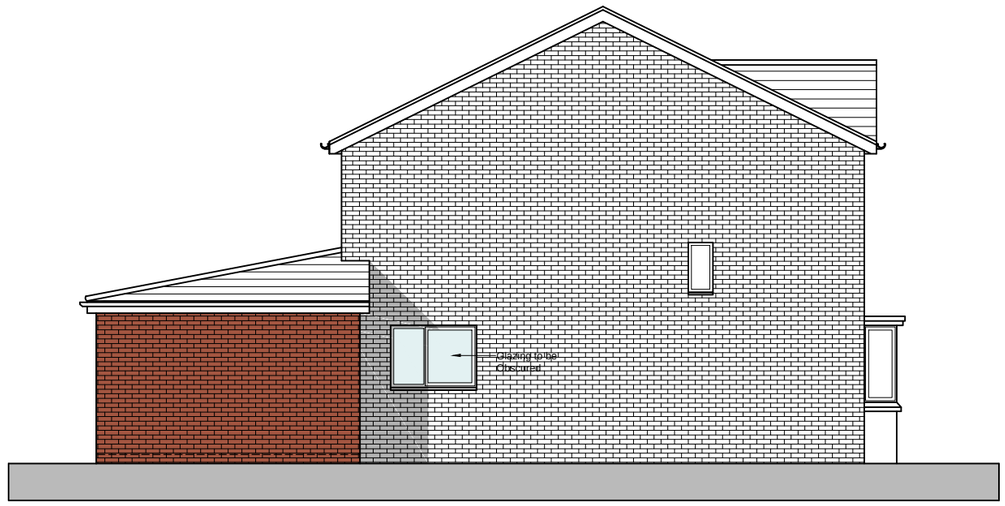

Proposed Side Elevation

Scale 1:100



Proposed Front Elevation

Scale 1:100

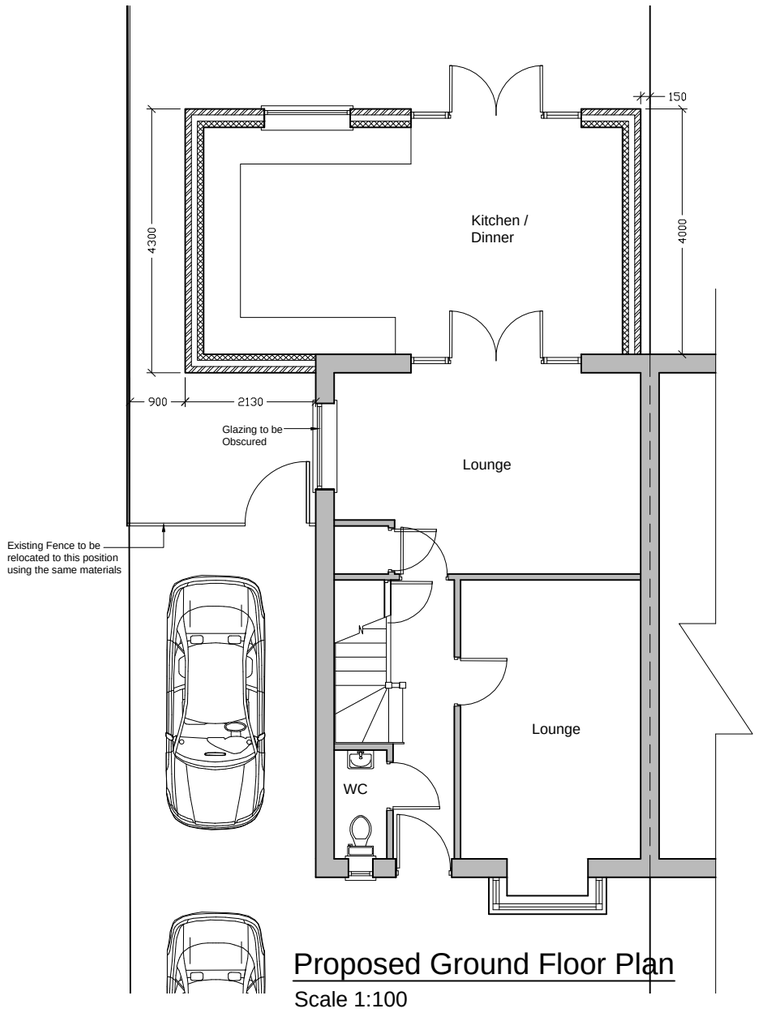

Proposed Ground Floor Plan

Scale 1:100

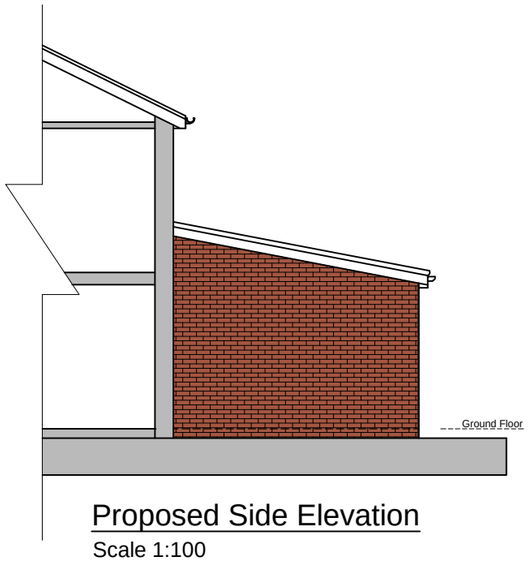

Proposed Side Elevation

Scale 1:100

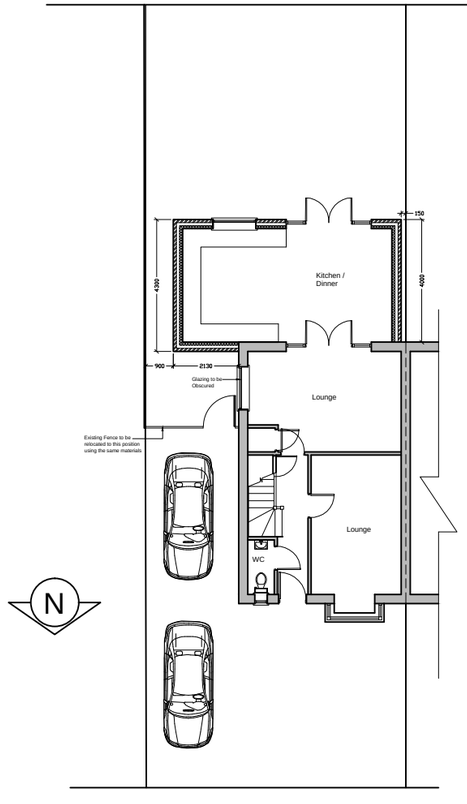

Proposed Site Plan

Scale 1:200

M-Design	Design and Project Management	Date 20-07-2019
Project Title: Proposed single storey rear extension and part single storey side extension	Address: 18 Melland Rd, Manchester, M18 7SR	Dwg No. 01B
Drawing Title: Proposed Plan and Elevations		