OS Sitemap®

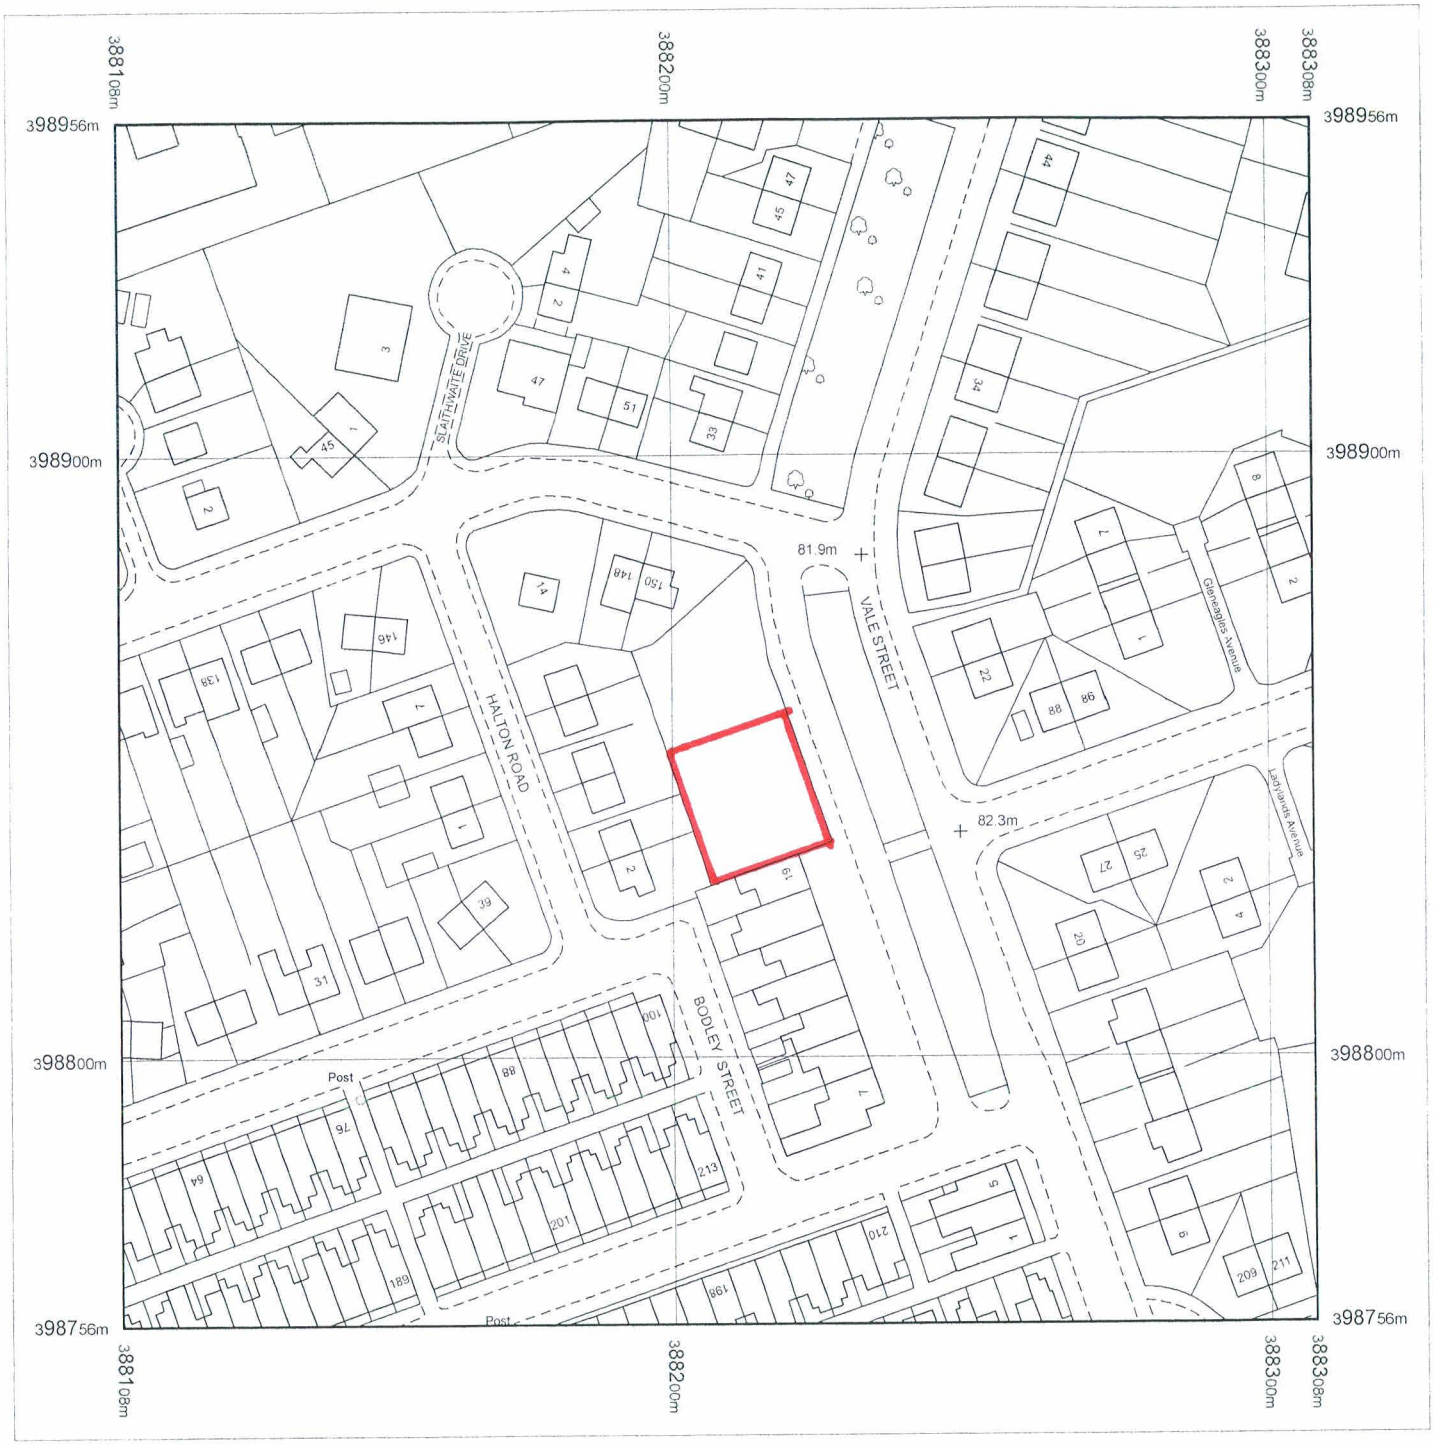

Produced 01.06.2010 from the Ordnance Survey National Geographic Database and incorporating surveyed revision available at this date. © Crown Copyright 2010.

Reproduction in whole or part is prohibited without the prior permission of Ordnance Survey.

Ordnance Survey, the OS Symbol and OS Sitemap are registered trademarks of Ordnance Survey, the national mapping agency of Great Britain.

The representation of a road, track or path is no evidence of a right of way.

The representation of features as lines is no evidence of a property boundary.

Metres
0 20 40

Scale 1:1250

Supplied by: **Maps @ Malcolm Hughes**
Serial number: 00720300
Centre coordinates: 388207.63 398855.63

Further information can be found on the OS Sitemap Information leaflet or the Ordnance Survey web site: www.ordnancesurvey.co.uk

21-23 Vale Street

PLANNING AND BUILDING CONTROL
- 7 APR 2011

Clayton

Manchester

M11 4NR

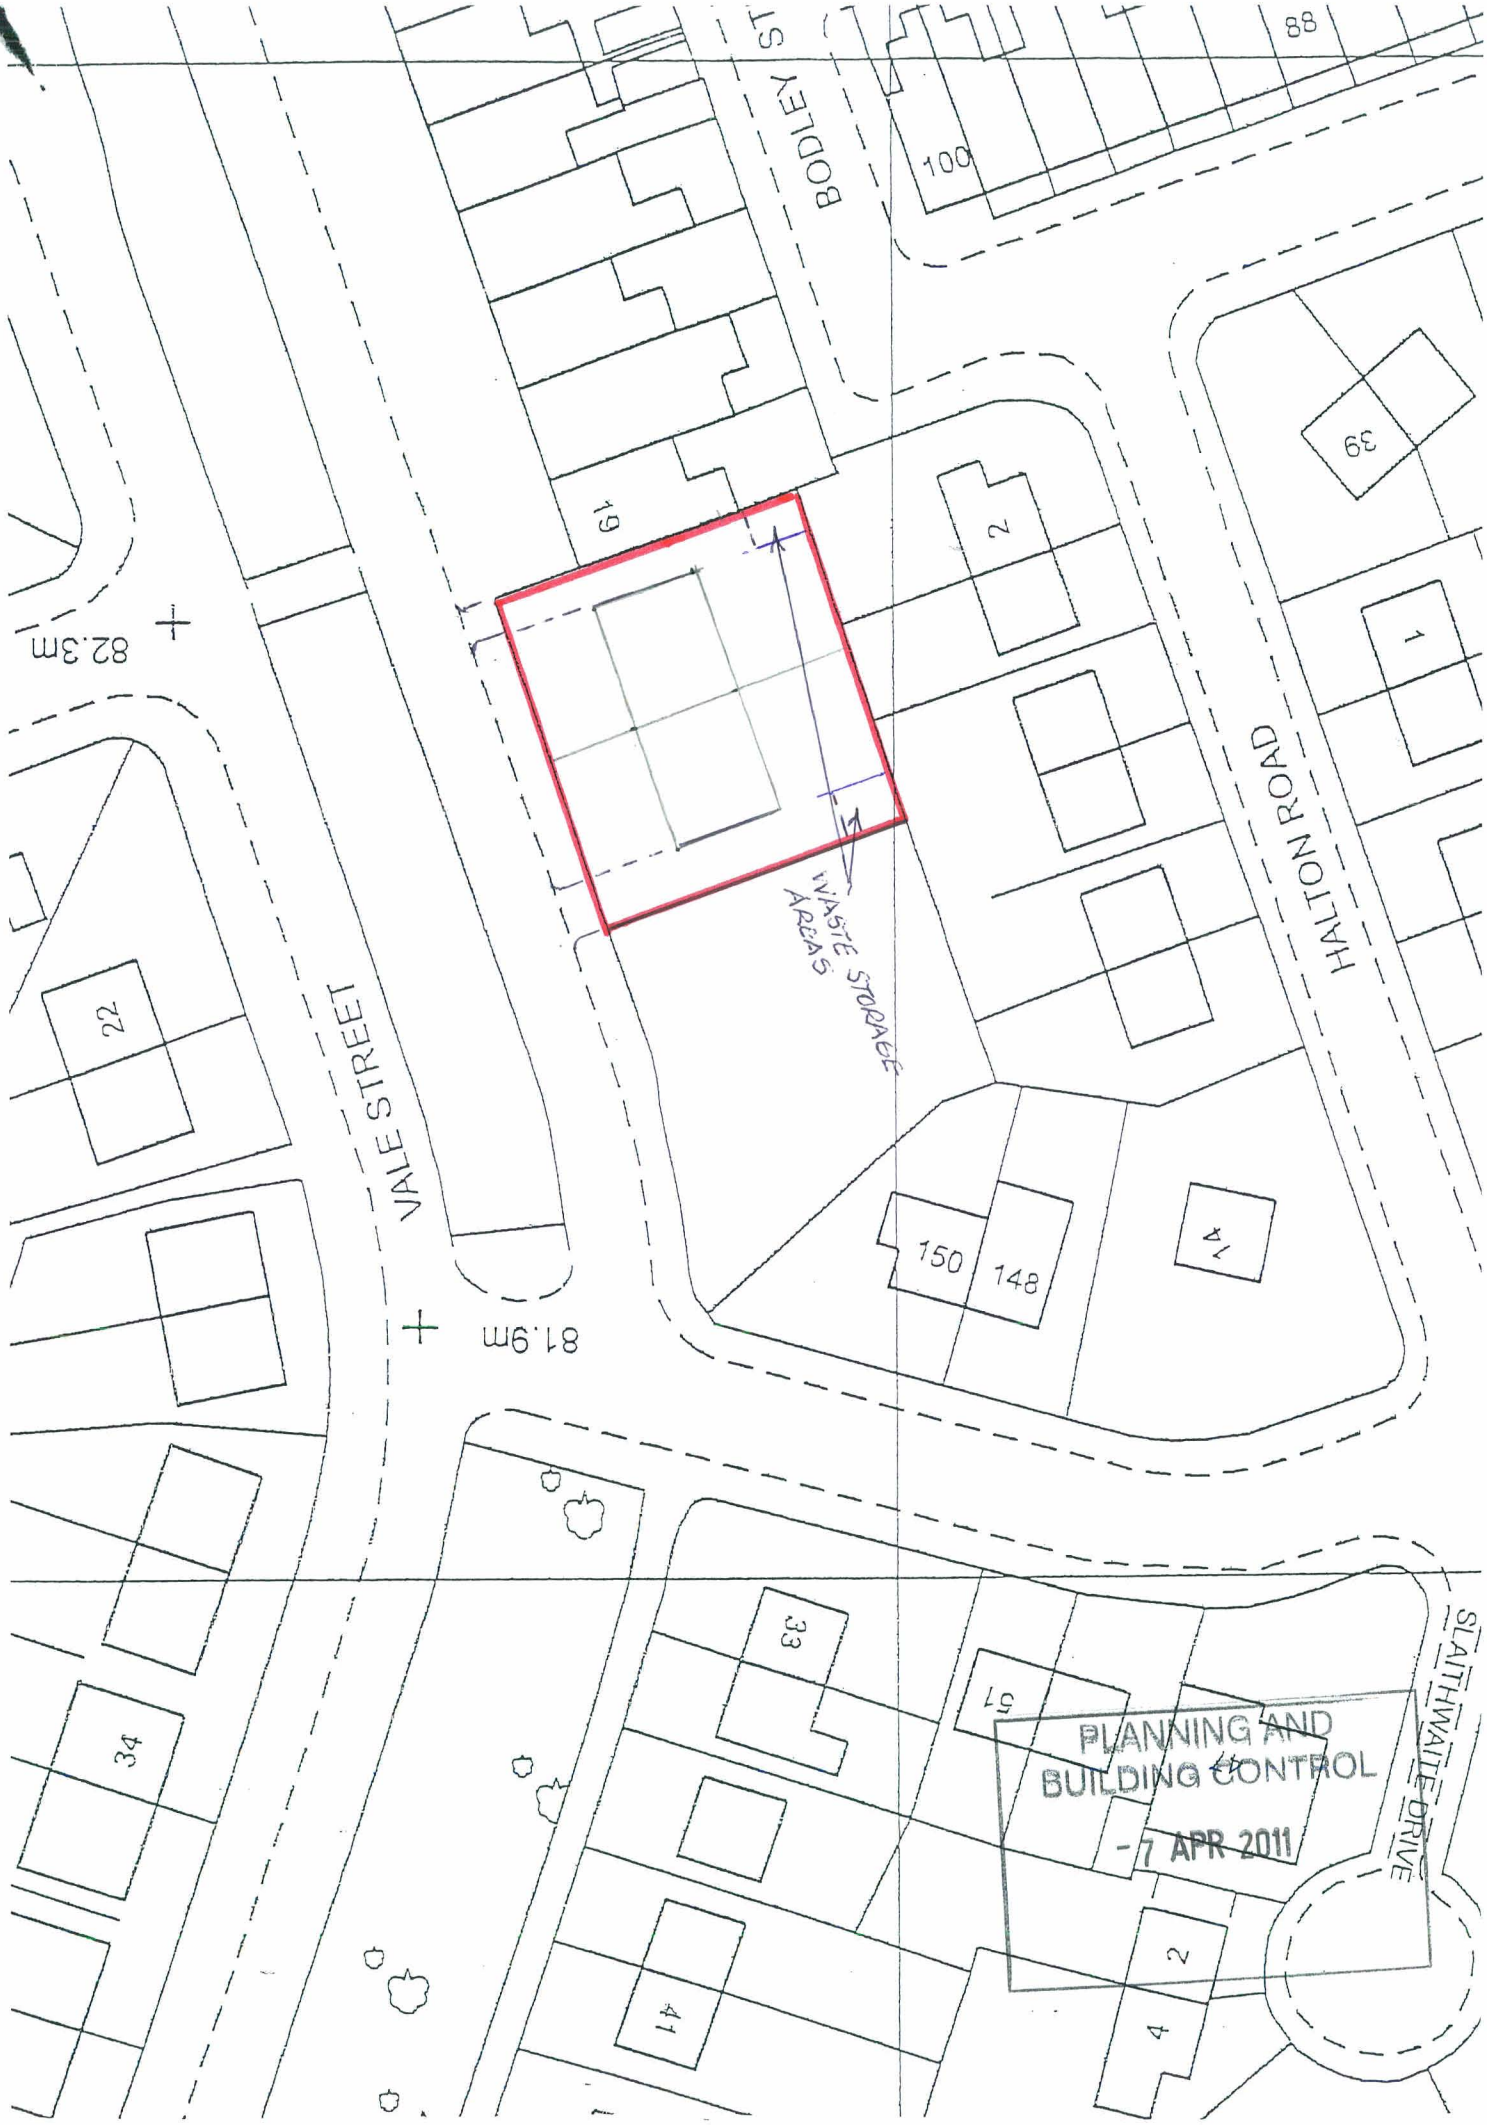
BODLEY ST
88
100
39
49
2
1
82.3m
HALTON ROAD
WASTE STORAGE AREAS
22
VALE STREET
81.9m
150
148
41
33
51
34
41
2
4
SLAITHWAITE DRIVE
PLANNING AND BUILDING CONTROL
-7 APR 2011