

Dimensions are to be checked on site. Do not scale from drawings. Report discrepancies to the Architect.


GARDEN BUILDINGS

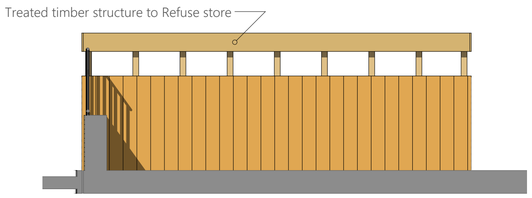


BINSTORE GABLE 1:50

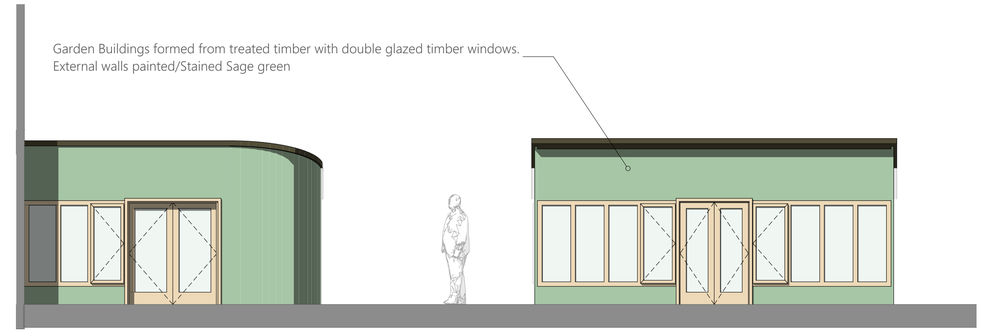


OUTBUILDINGS 1:50

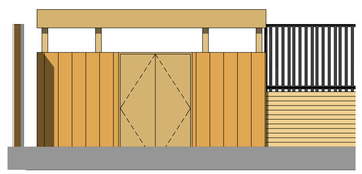


BINSTORE FRONT 1:50

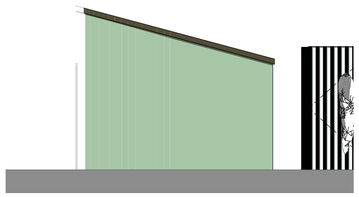

SCOOTER STORE 1:50

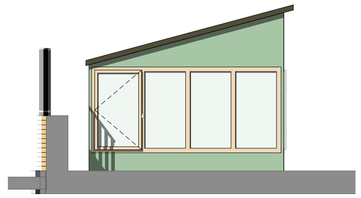

GARDEN ROOM 1:50

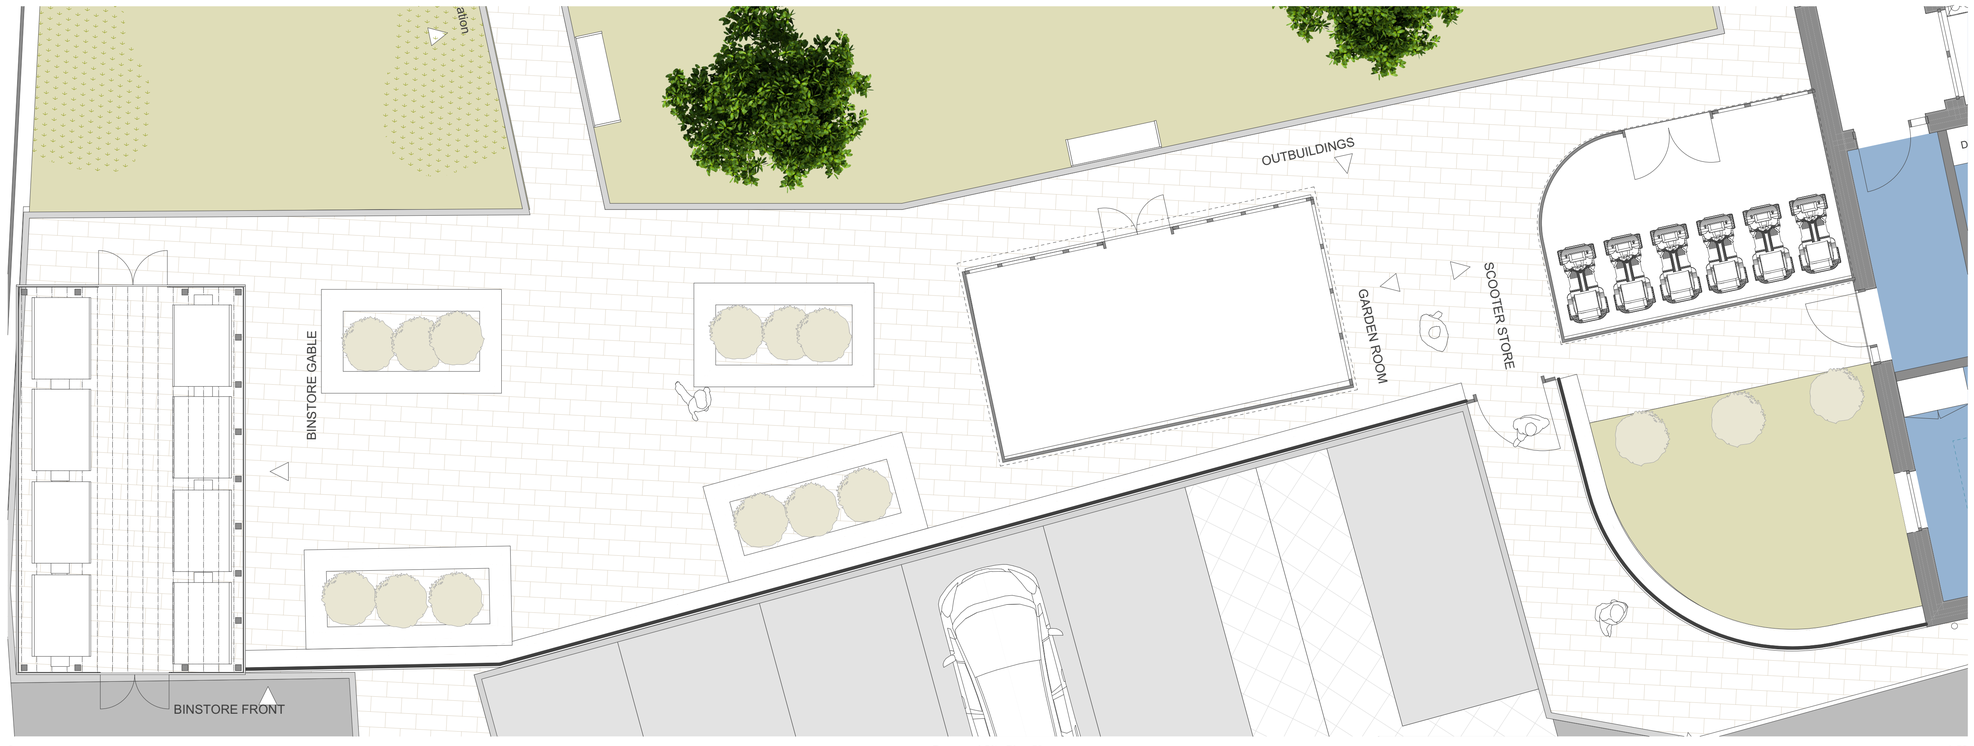

6 Proposed Site Plan 50 1:50



PROJECT
POMONA HOTEL
REDDISH LANE GORTON

TITLE
GARDEN BUILDINGS

SIZE A1

STATUS PLANNING

PROJECT No 1716

DRAWING No PL.007 P.02

DRAWN by BG

CHECKED

DATE JUNE 19

SCALE (w.h.o) 1:50

JOHN McCALL ARCHITECTS LTD
No .1 Arts Village, Henry Street, Liverpool L1 5BS Tel: 0151 707 1818 Fax: 707 1819
Old Coop Building, Church Street, Hayfield, SK22 2JE e-mail: admin@johnmccall.co.uk