


Great Bridgewater Street
Elevation, 1:100 @ A3

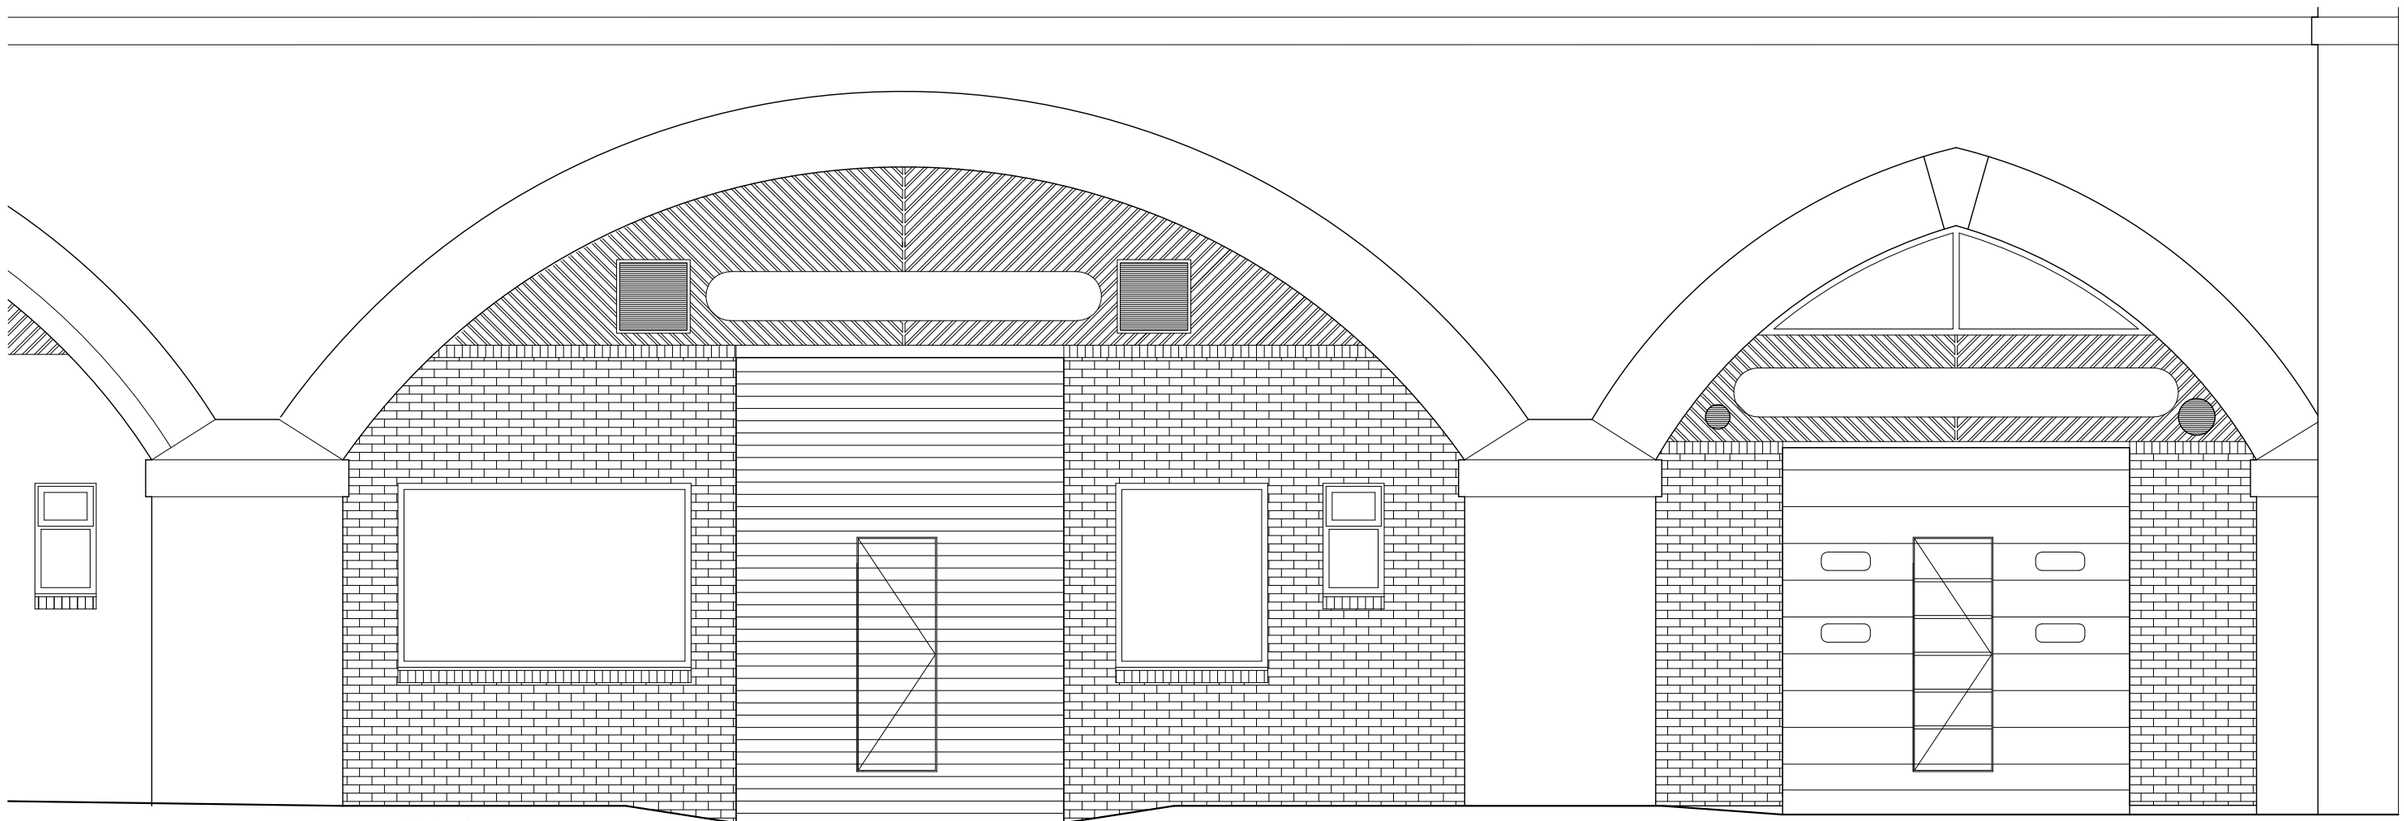

Arch 18 &19 Existing Elevations 1:50

All dimensions are to be checked on site, any discrepancies are to be reported to the Architect before work commences. Do not scale from this drawing.

This drawing is to be read in conjunction with all relevant consultants and specialists drawings / documents, any discrepancies are to be reported to the Architect before the affected work commences.

All structural components shown are Indicative only. Details / calculations of structural members are to be provided by the Structural Engineer.

THIS DRAWING NOT FOR CONSTRUCTION

Revisions
A 28/08/19 - Added Gr. Bridgewater St. Elevation

NORTH

Project, location
Arches 18 & 19, Watson St.

RIBA Workstage
Stage 3

Drawing purpose
-

This drawing copyright 2019 by Up North Architects Ltd. and is licensed to the client for the purposes related to the RIBA work stage above only

Up North Architects
Up North Architects Ltd. Plane Tree House, Oldham Street, Manchester UK M1 1JG
Company No. 10437056 TEL: 0161 237 1871 E-MAIL: mail@upnortharchitects.com

Client
53 Two Theatre

Drawing Title
Existing Elevations

Job No.	Drawing no.	Revision	Scale	Date
M815	005	A	Var @ A3	June 2019