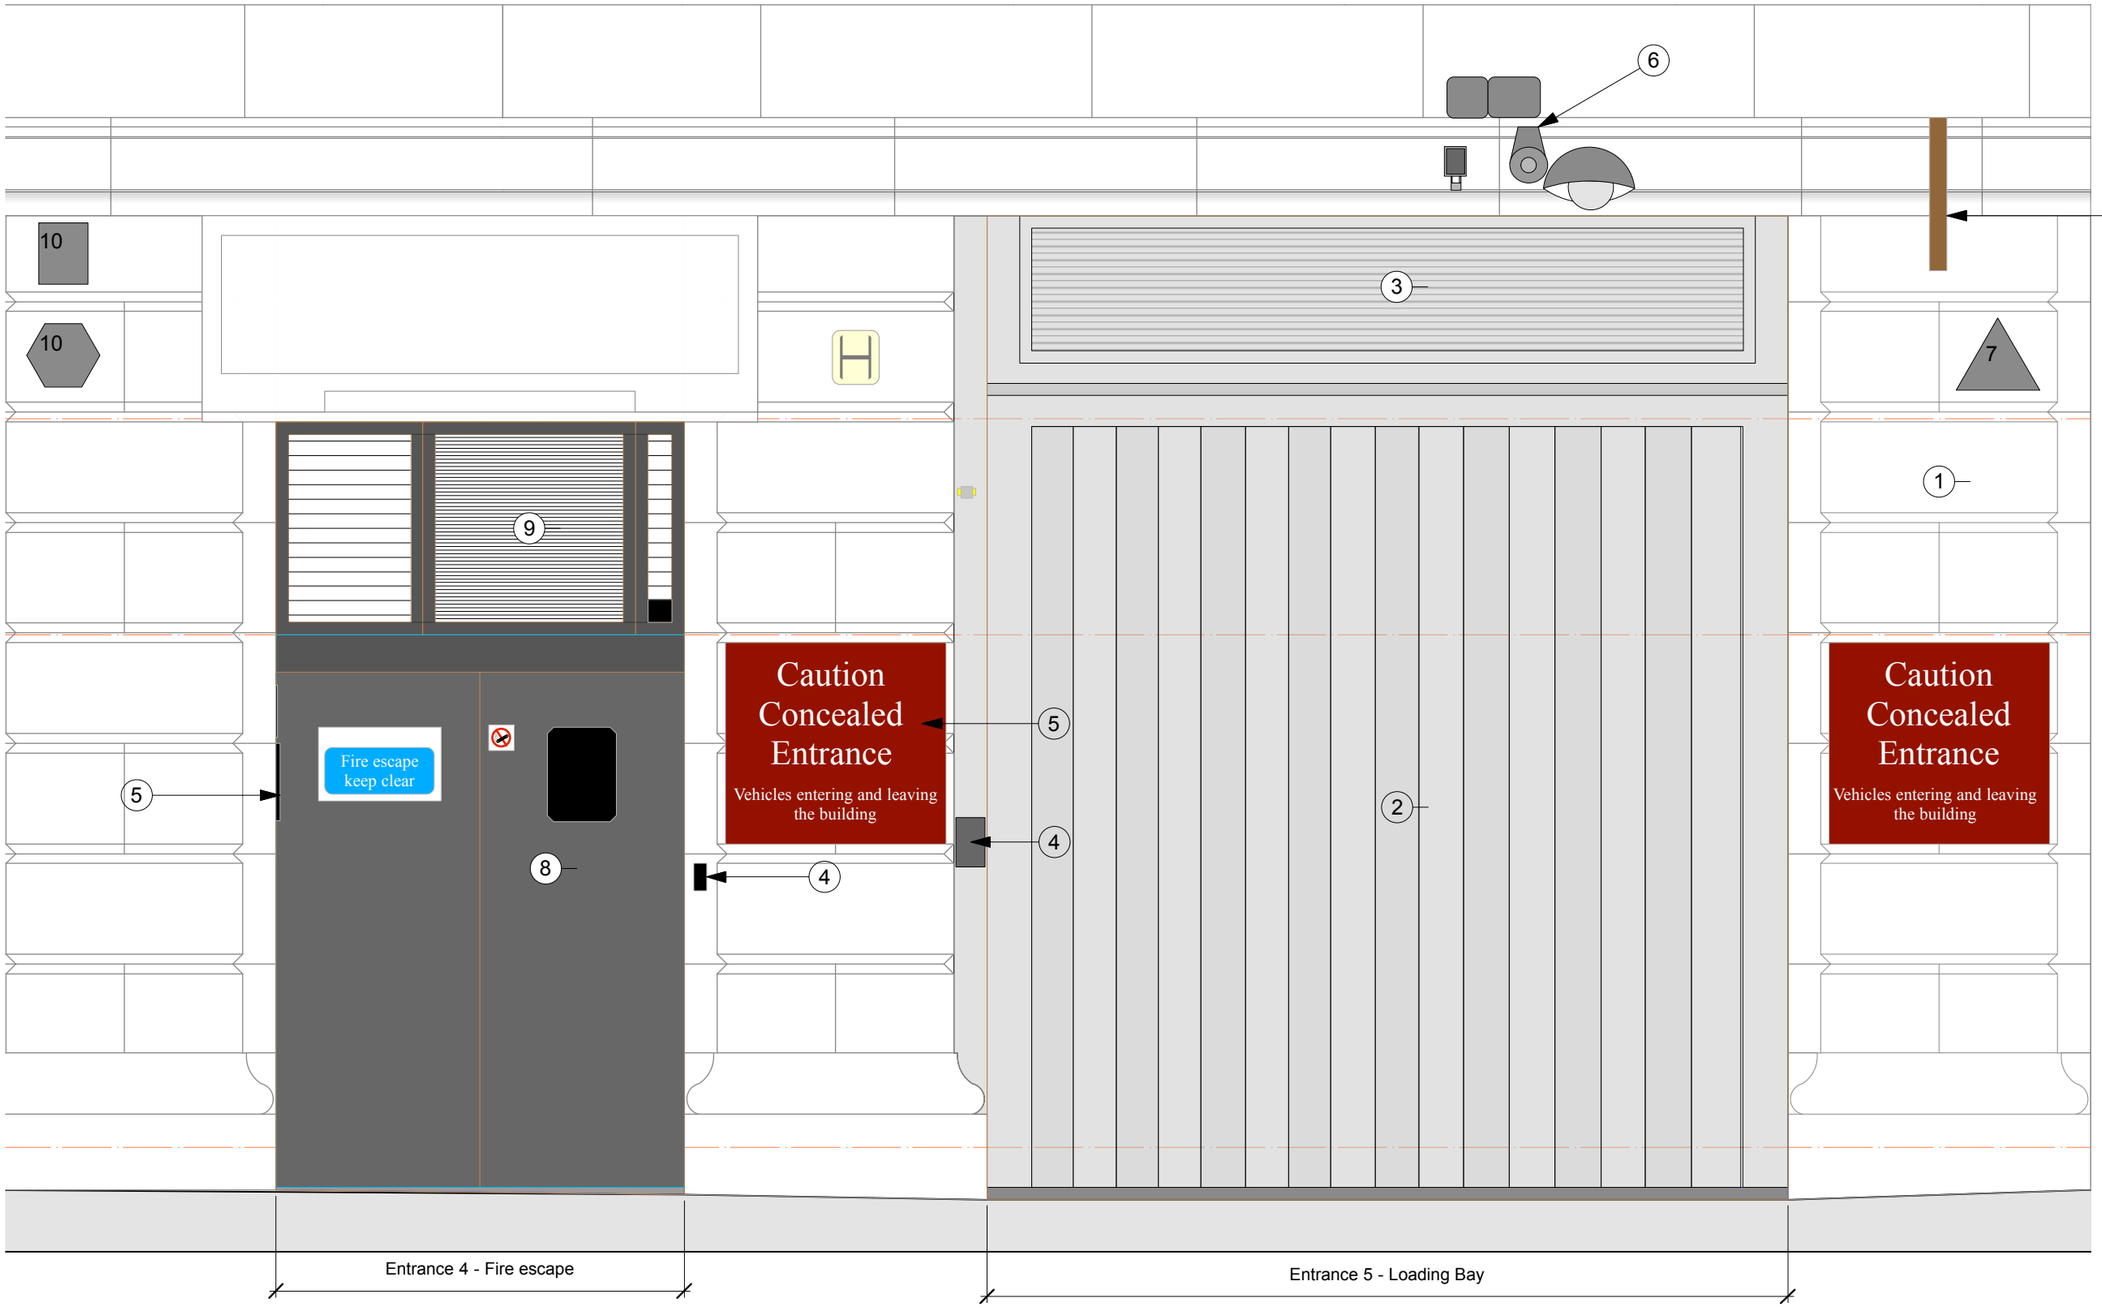


Key

1. Original unadorned rusticated stonemasonry facade.
2. Modern metal sliding door automated for car parking access and deliveries.
3. Modern metal louvres .
4. Modern entry panel.
5. Non-original building signage
6. Modern security camera, beacon, sensor, all surface mounted.
7. Modern security alarm box, surface mounted.
8. Non-original painted timber fire escape door
9. Modern metal louvres
10. Modern security alarm surface mounted.
11. Non-original "Bus stop" style building signage.

1 Entrances 4 and 5 - Old Bank Street
Scale: 1:25

Revisions

P1	Issued for Planning	04.02.2019
P2	Issued for Planning, key revised as planning consultant comments	04.04.2019

0 1 M

Hutchison Kivotos Architects 2 Whites Grounds London SE1 3LA 020 7403 7323 email: info@hkarchitects.co.uk

PLANNING	Dwg. No. 316.PL.114
Project: Manchester Royal Exchange	Drawing title: Existing Elevation Entrance 4 and 5
Client: BVK	Scale 1:25 @ A3 Rev P2
	Drawn by cp Date Jan/19

Do not scale. All dimensions to be confirmed on site.
Information contained in this drawing is the sole copyright of Hutchison Kivotos Architects Ltd. and is not to be reproduced without permission.