


**Image A**




**Image B**




**Image C**

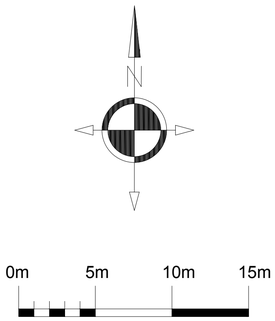


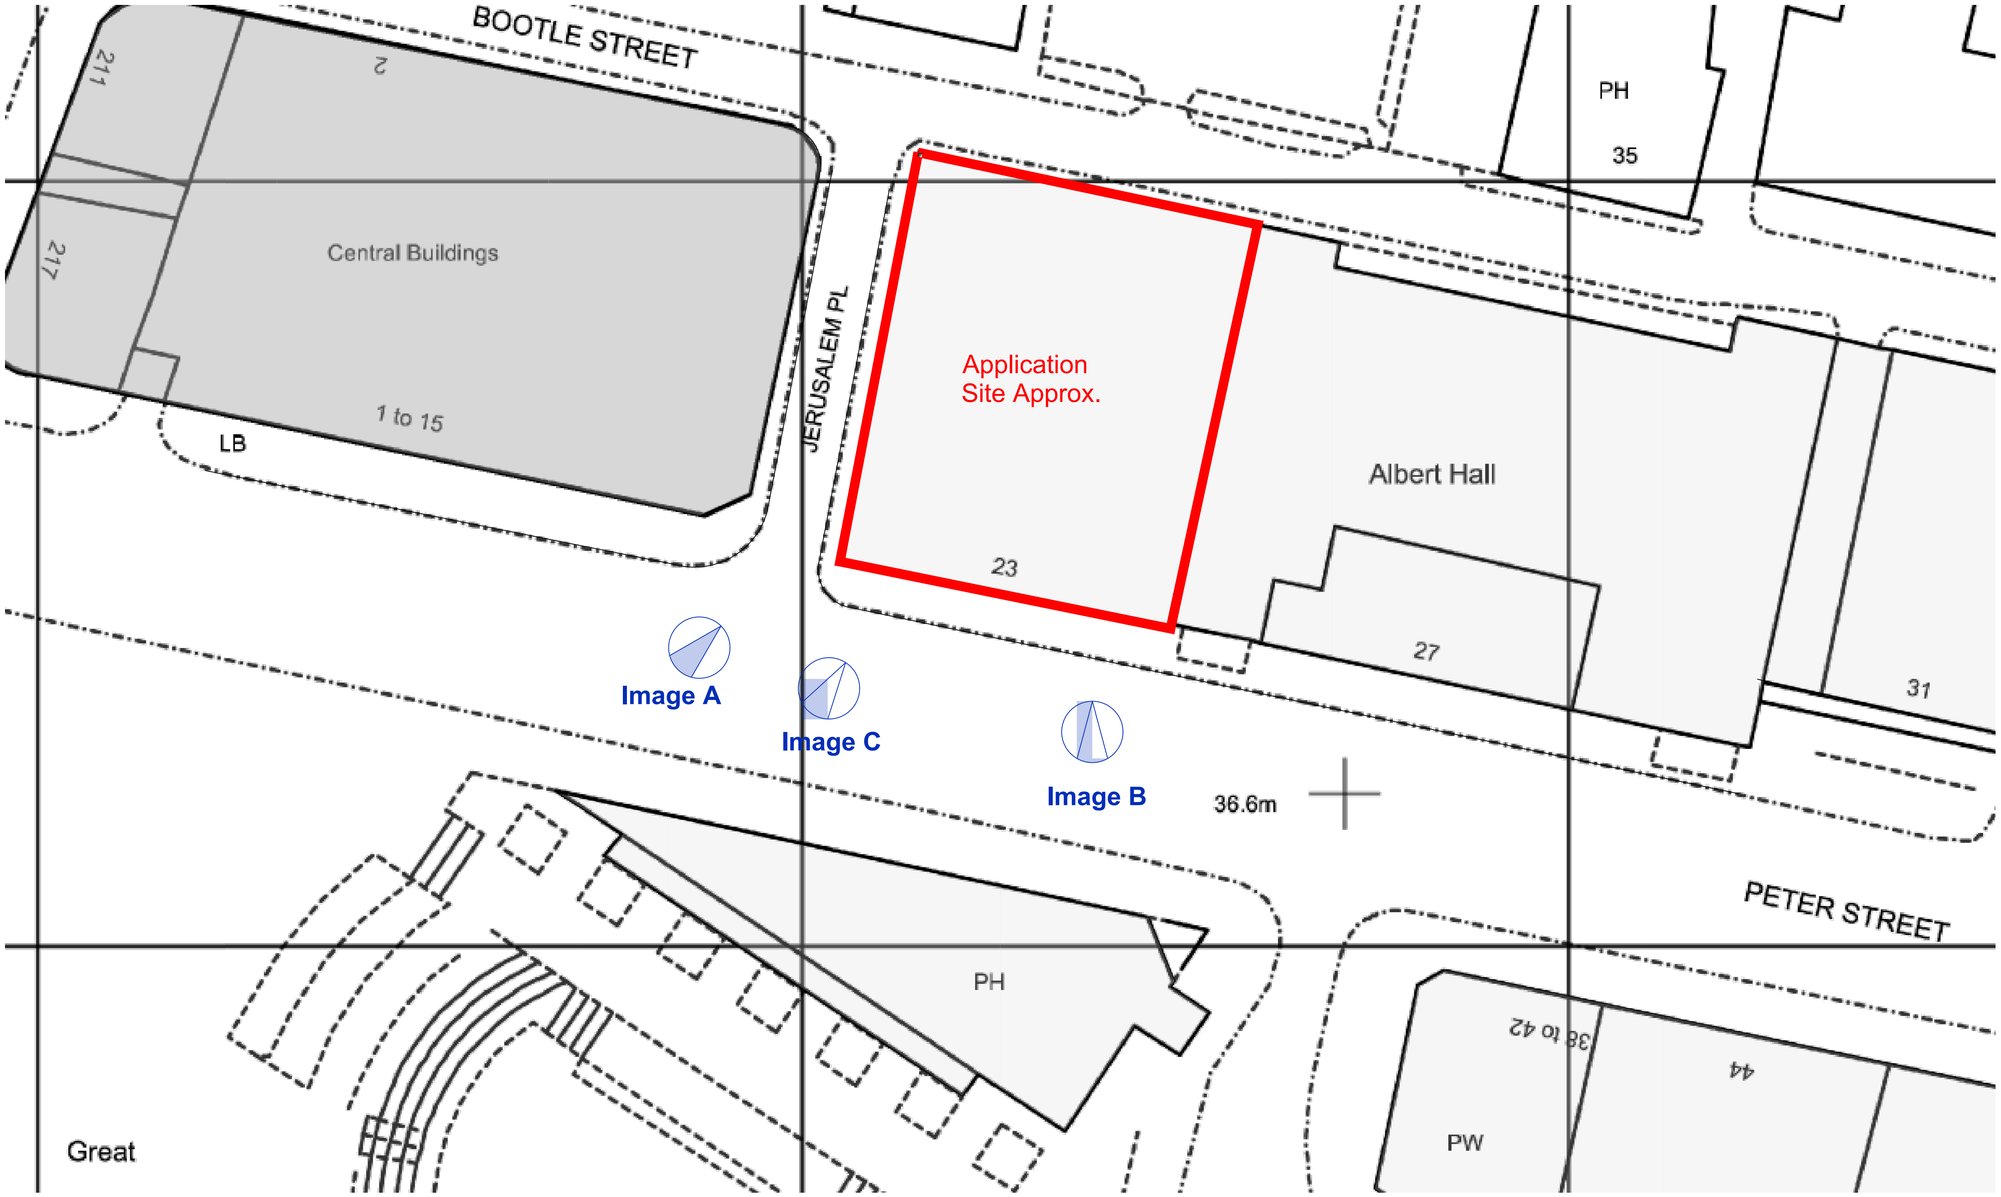


**Site Block Plan**
Scale 1:200 @ A1

HUNTAR HAUS
Planning & Design

**Design Studio**
15 Plover Close, West Lancs, PR98RU
**Tel:** 01704 232068
**Email:** design@huntarhaus.co.uk
**www.huntarhaus.co.uk**

**Notes**

Copyright: All rights reserved. This drawing must not be reproduced without permission from Huntar Haus. Do not scale off this drawing. All dimensions are to be checked on site by contractor / sub contractor. Any discrepancies to be reported to Huntar Haus.

| Rev | Date | Revision notes | By |
|---|---|---|---|
| | | | |

HUNTAR HAUS
Planning & Design

A1

| DWG No. | 18.045.PL02 | Scale | As Shown | Rev |
|---|---|---|---|---|

| Client | Drawing Title | |
|---|---|---|
| J.Sinclair | Site Block Plan | |
| **Project Title** | **Drawn** | **Date** |
| Peaky Blinders / Ocean 23 | JH | Oct '18 |
| Consent to Display Adverisement | **Checked** | **Date** //20 |