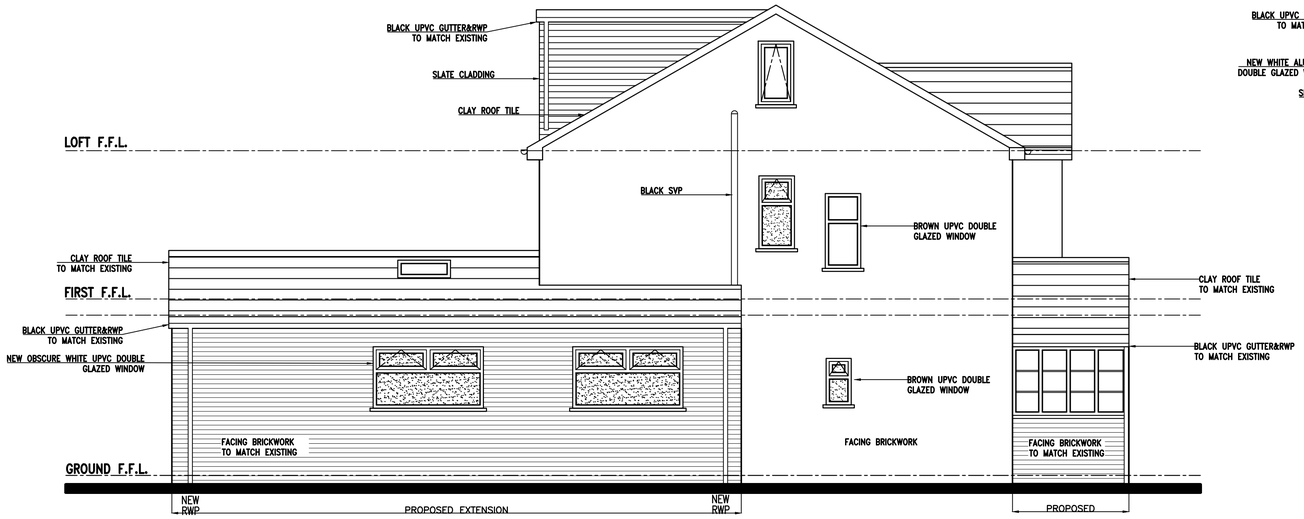

Proposed Side Elevation

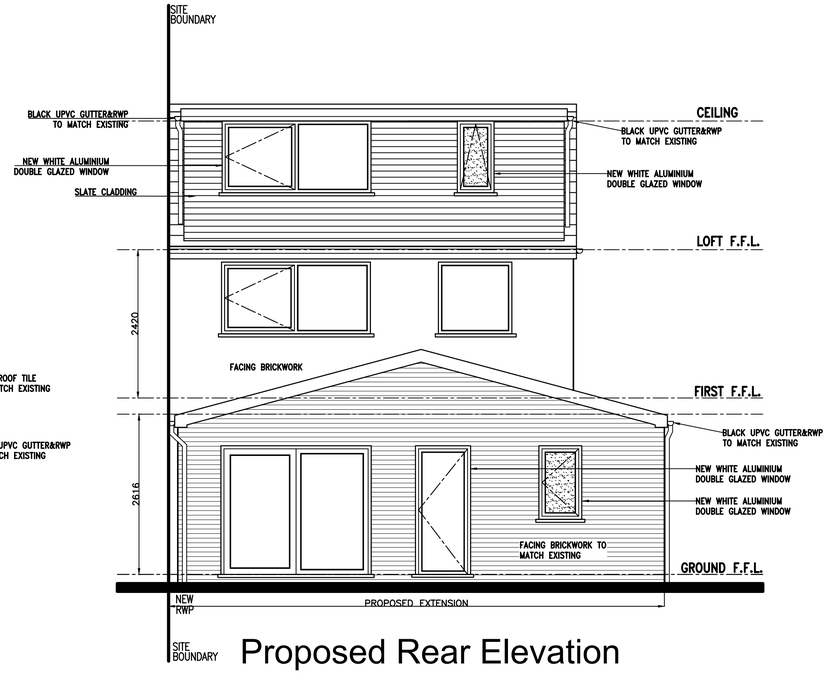

Proposed Rear Elevation

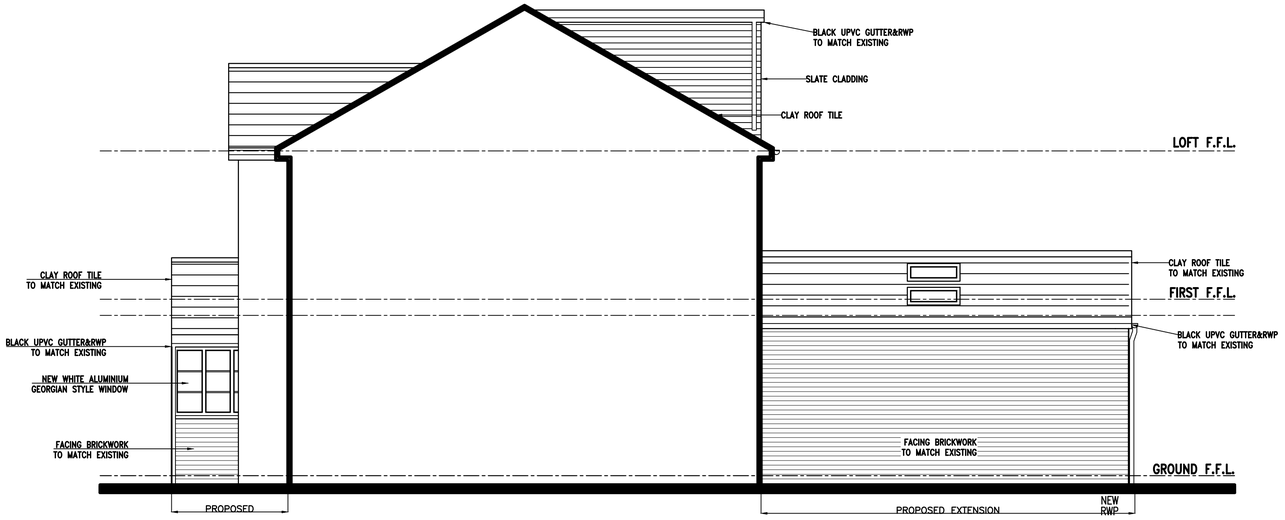

Proposed Side Elevation

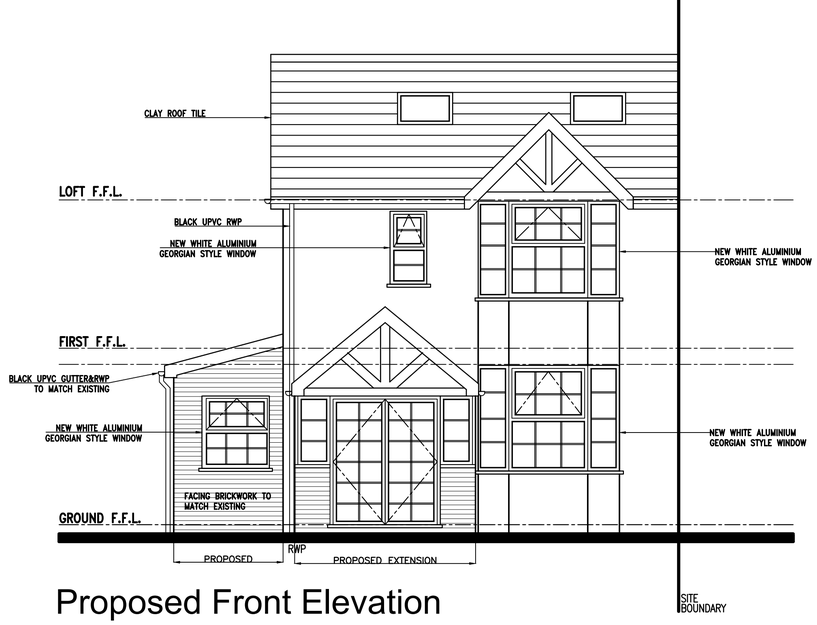

Proposed Front Elevation

0m 1m 2m 3m 4m 5m

MAGNUS TECHNICAL ENGINEERING
Magnus Technical Engineering Ltd.
Blackthorn House
Skull House Lane
Appley Bridge
WN6 9DB

Rev.	Description	By	Date

Project	Drawing Title	
Mashuk Miah 37, Old Hall Lane Manchester M13 0TH	Proposed Elevations	
	Drawing No. Miah/03	Rev.
	Drawn by F.T.	Scale 1:50	Date Mar '19

1. Figured dimensions to be followed in preference to scale.
2. All dimensions to be checked on site prior to the commencement of any work or shop drawings. Any discrepancies to be reported immediately & resolved prior to work commencing.
3. This drawing is the copyright of the Magnus Technical Engineering Ltd. and may not be copied or used without prior consent.