

For continuation see 316.PL.22

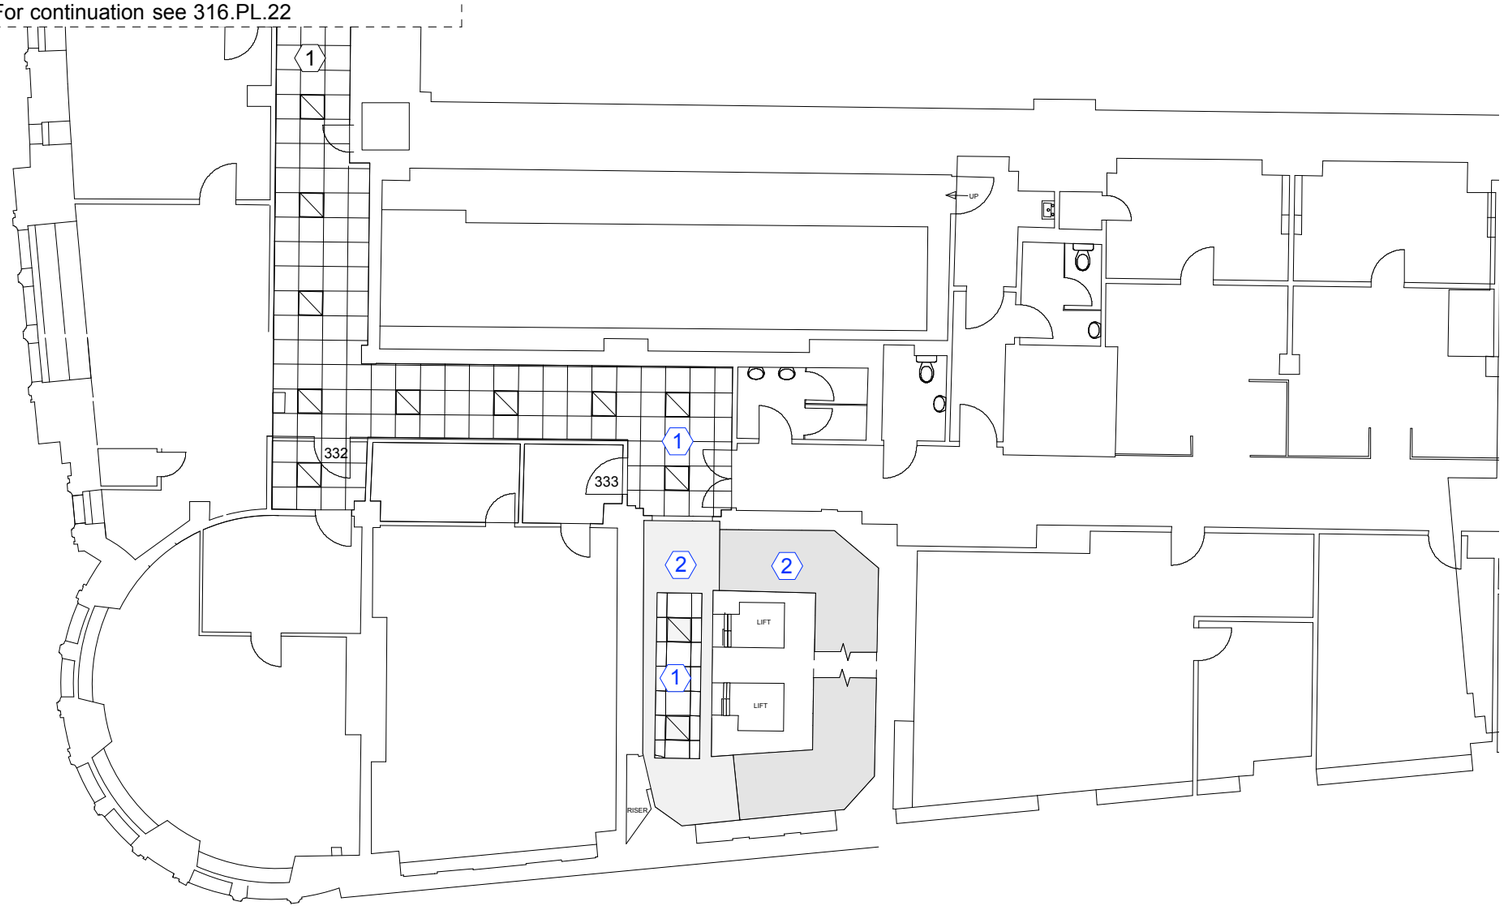

1 Third Floor RC - part 1 of 2
Scale: 1:150

0 1 2 3 4 5 M

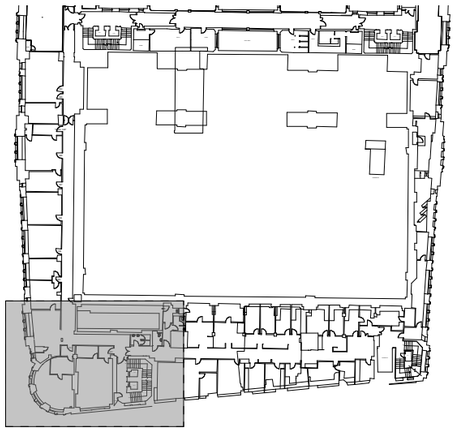



KEY - third floor

1 Suspended ceiling system with mineral tiles

2 Suspended Plasterboard Ceiling

Recessed fluorescent light fitting with louvre

Hutchison Kivotos Architects 2 Whites Grounds London SE1 3LA 020 7403 7323 email: info@hkarchitects.co.uk

Revisions

P1 Issued for planning 01.07.19

PLANNING	**Dwg. No.** 316.PL.17
Project Manchester Royal Exchange, Southern Offices	**Drawing title** Existing 3rd Floor RCP - 1 of 2
Client BVK	**Scale** 1:150 @ A3 **Rev** P1
	Drawn by RW **Date** July 2019

Do not scale. All dimensions to be confirmed on site.
Information contained in this drawing is the sole copyright of Hutchison Kivotos Architects Ltd. and is not to be reproduced without permission.