

NOTES

1. DETAIL SHOWN HAS BEEN TAKEN FROM MODUS DRAWING, DRAWING REF 700-CV-803, DATED 2ND OCTOBER 2018.

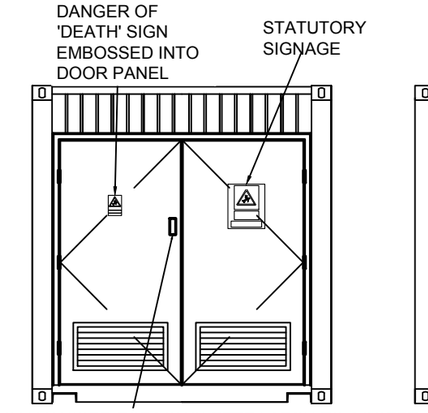


ELEVATION @ `A'

1:50

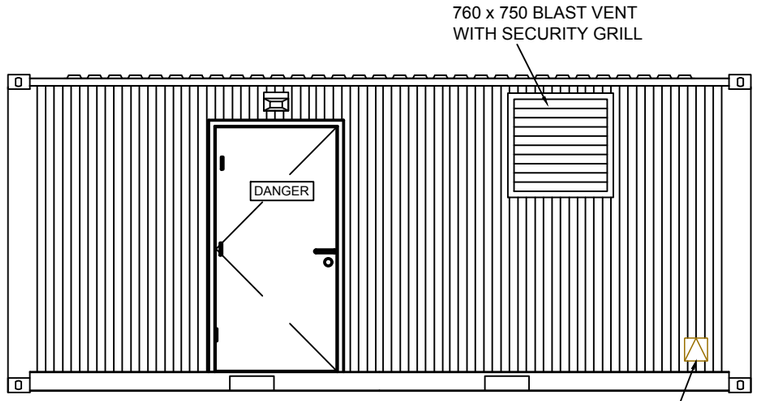


ELEVATION @ `B'

1:50

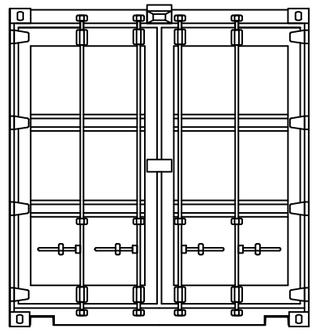

ELEVATION @ `C'

1:50

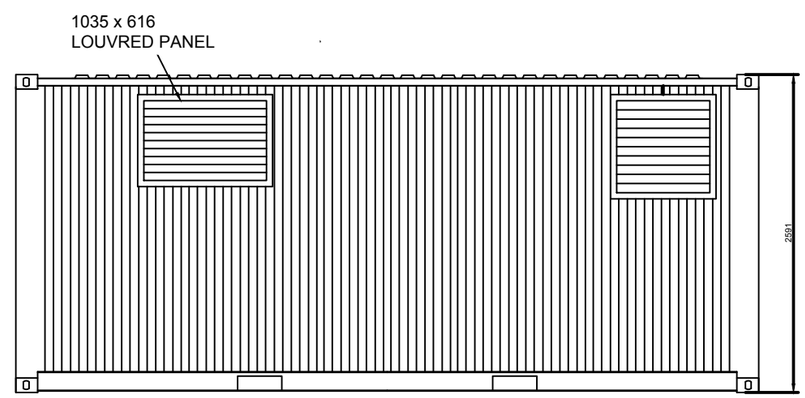


ELEVATION @ `D'

1:50

0 1 2m 3 4 5

Metres 1:50

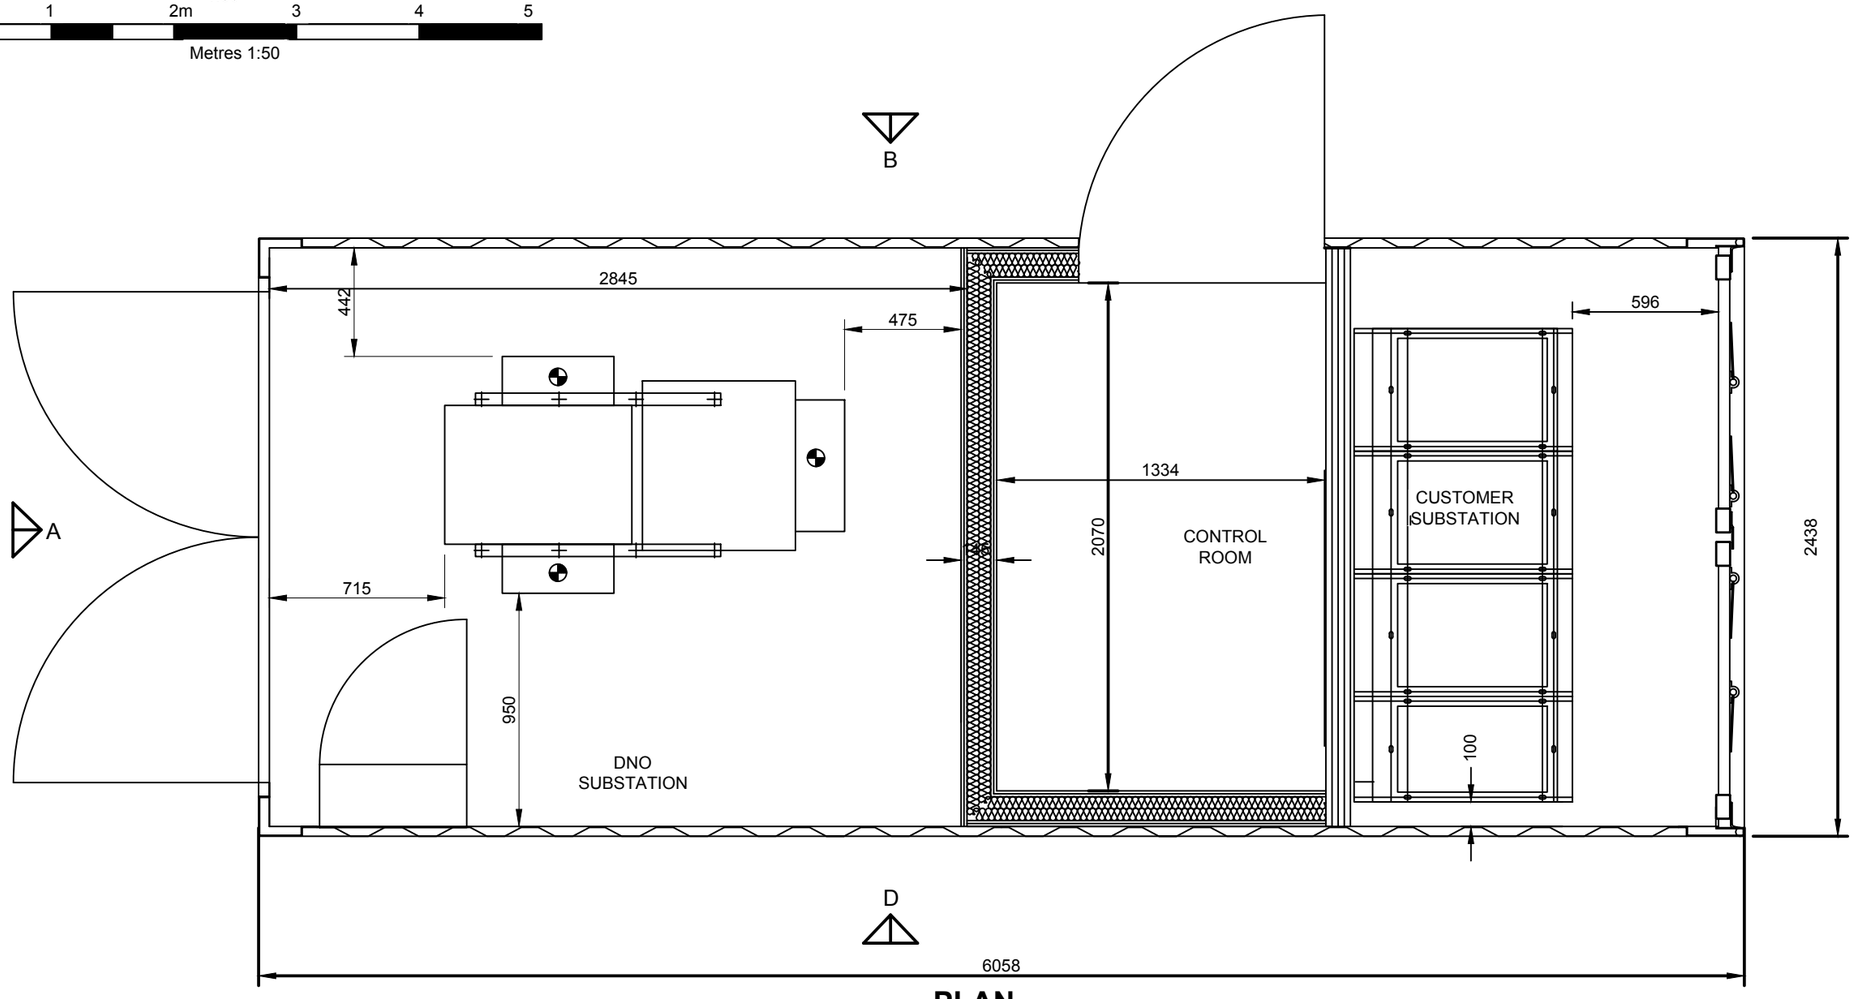

PLAN

1:25

0 1 1.5 2 2.5

Metres 1:25

URBAN RESERVE by AMP AGGREGATED MICRO POWER

SLR global environmental solutions
SUITE 5, BRINDLEY COURT
GRESLEY ROAD
SHIRE BUSINESS PARK
WORCESTER WR4 9FD
T: +44 (0)1905 751310
F: +44 (0)1905 751311
www.slrconsulting.com

YARD TO THE REAR OF THE DRESSER CENTRE
WHITWORTH STREET, MANCHESTER, M11 2NE

WHITWORTH POWER
URBAN GRID SUPPORT

DNO / CUSTOMER SUBSTATION - PLAN AND ELEVATIONS

WHI-03

Scale	Date
AS SHOWN @ A3	DECEMBER 2018

08071.00001.16.WHI-03.0 DNO - Customer Substation - Plan and Elevations.dwg

© This drawing and its content are the copyright of SLR Consulting Ltd and may not be reproduced or amended except by prior written permission. SLR Consulting Ltd accepts no liability for any amendments made by other persons.