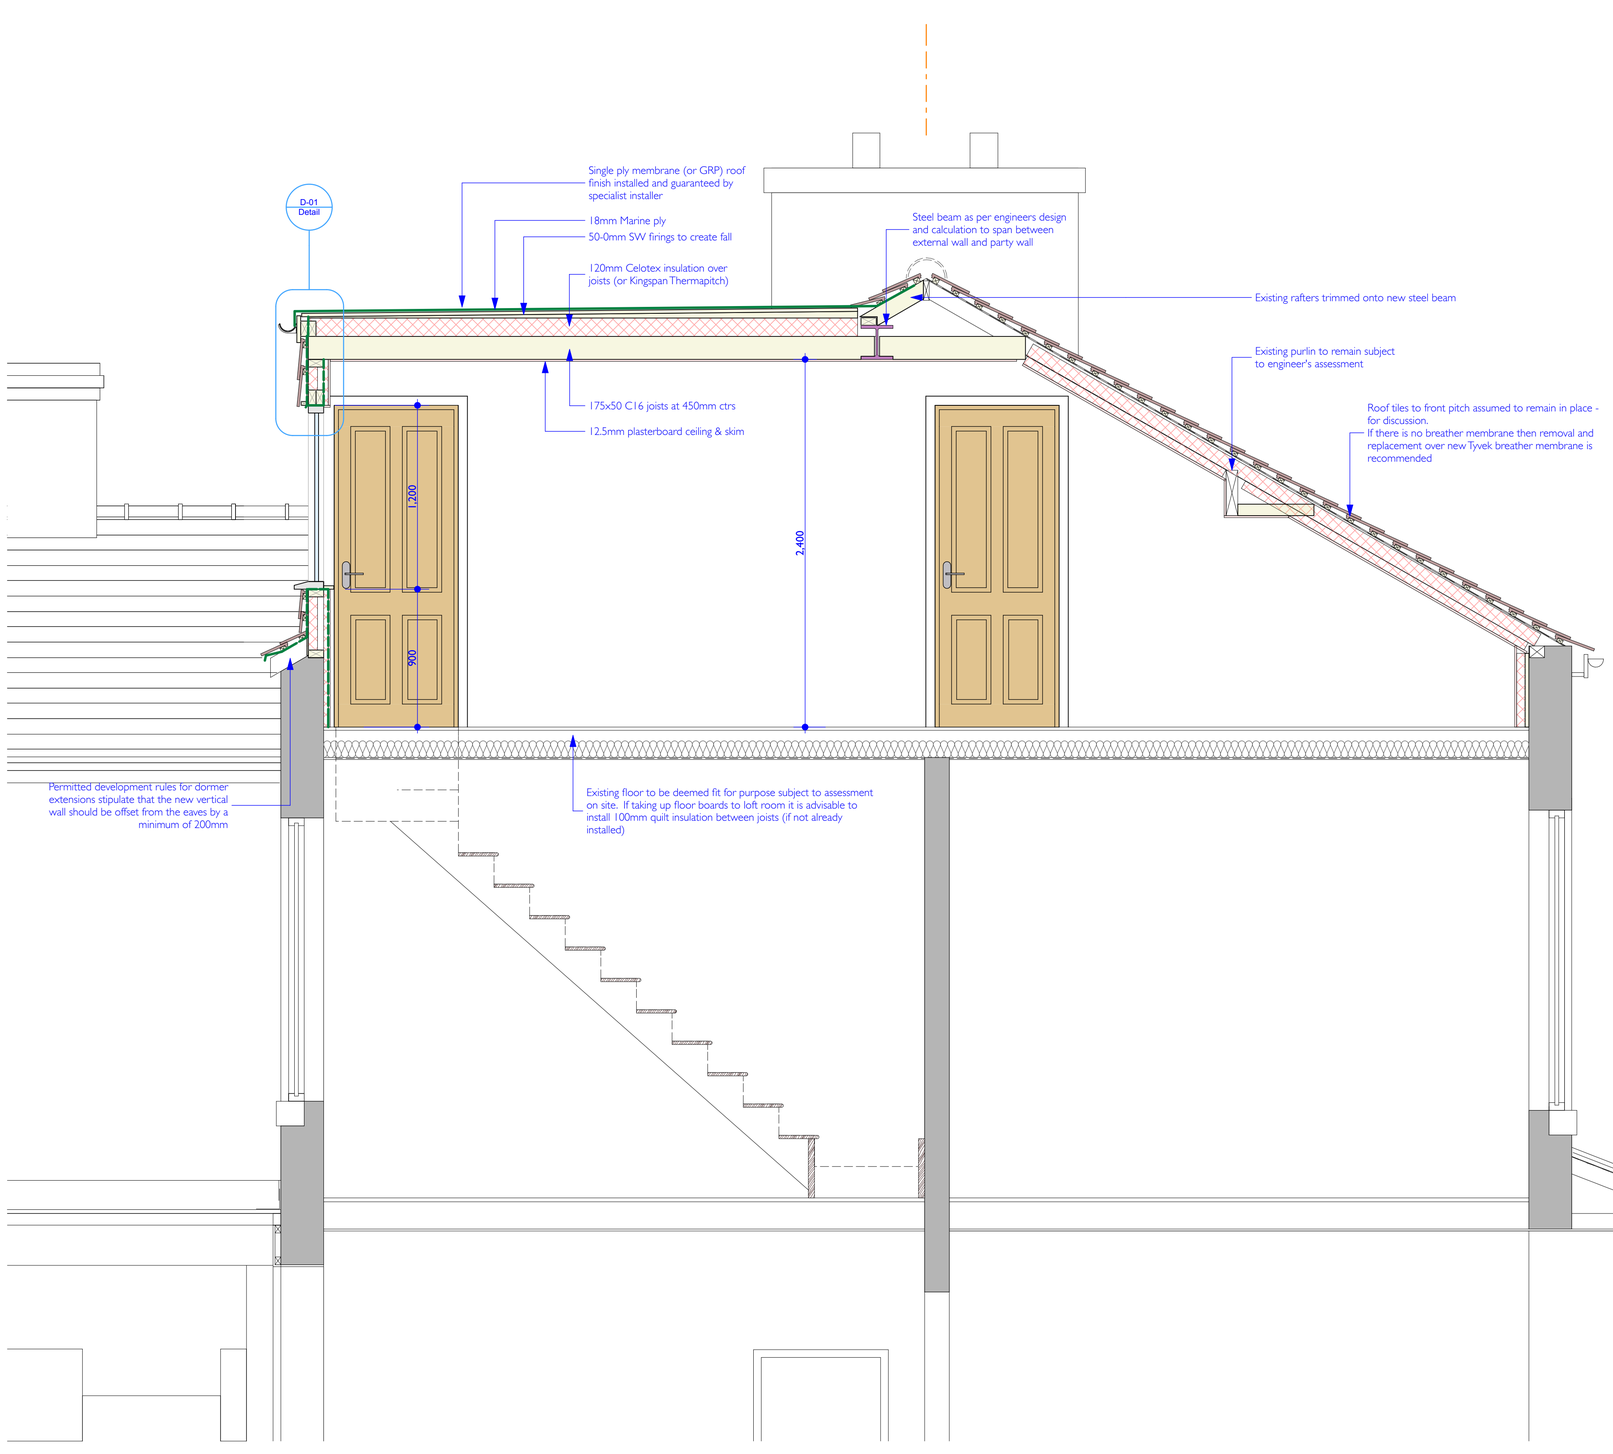

W-06 Proposed Section A-A 1:20

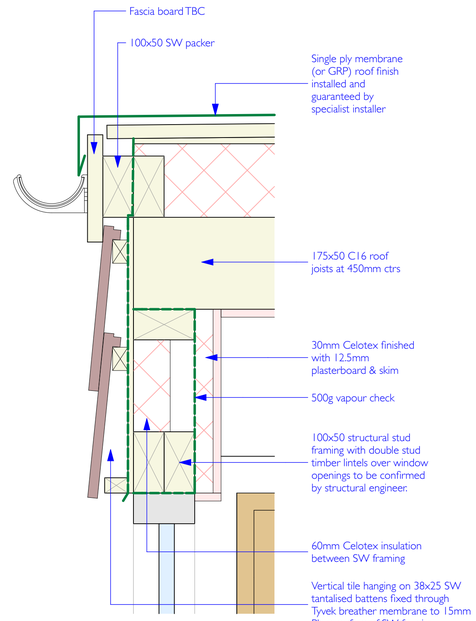

D-01 Detail 1:5

PLANNING A1

This drawing and the works depicted are the copyright of Gareth Hickman Architectural Limited and may not be reproduced or amended except by written permission. No liability is accepted for amendments made by other persons.

NOTE

1. Do not scale this drawing
2. All dimensions to be checked on site and any discrepancies to be reported to Gareth Hickman Architectural Limited immediately
3. Any indication of services is approximate only and full investigation should be carried out on site prior to commencing the works
4. It is the responsibility of the contractor to comply with building regulations whether or not wholly depicted on this drawing
5. To be read in conjunction with any specialist Structural, Geotechnical or Mechanical design by others.

RevID	Issue Name	Change ID	Date
01	Draft Building Control Issue		22/02/2016
02 - WIP	PLANNING		Work in Progress

Work in Progress

GARETH HICKMAN ARCHITECTURAL LTD

The Poplars
Lightmoor,
Telford,
Shropshire,
TF4 3QN

t) 01952 590039
info@garethhickman.co.uk

Chartered Institute of Architectural Technologists

Client: D. Chester

Project: Proposed Lotf Extension

Drawing: Proposed Section A-A

Scale: 1:20, 1:5@A1 Date: Work in Progress

Checked By: G. Hickman

Proj. Ref: GHA-16-262 Dwg No: P.04 Rev: 02

www.garethhickman.co.uk