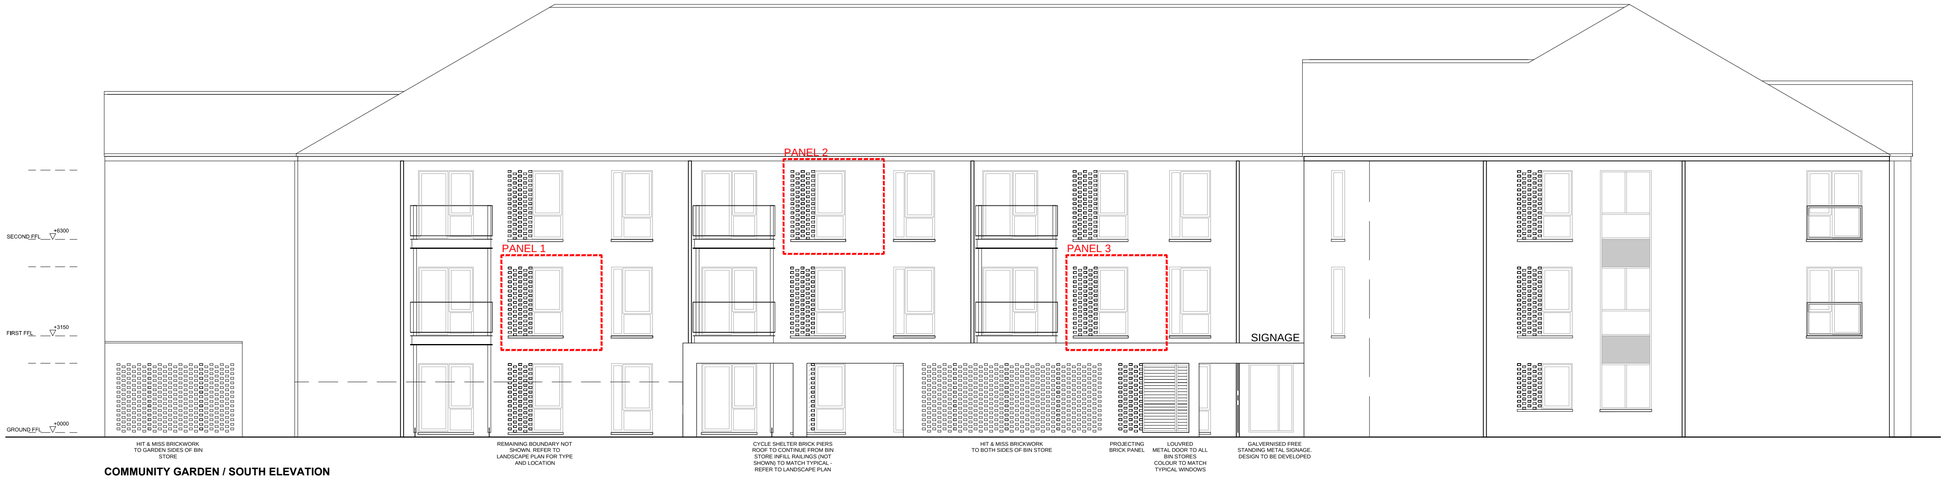

COMMUNITY GARDEN / SOUTH ELEVATION
1:100

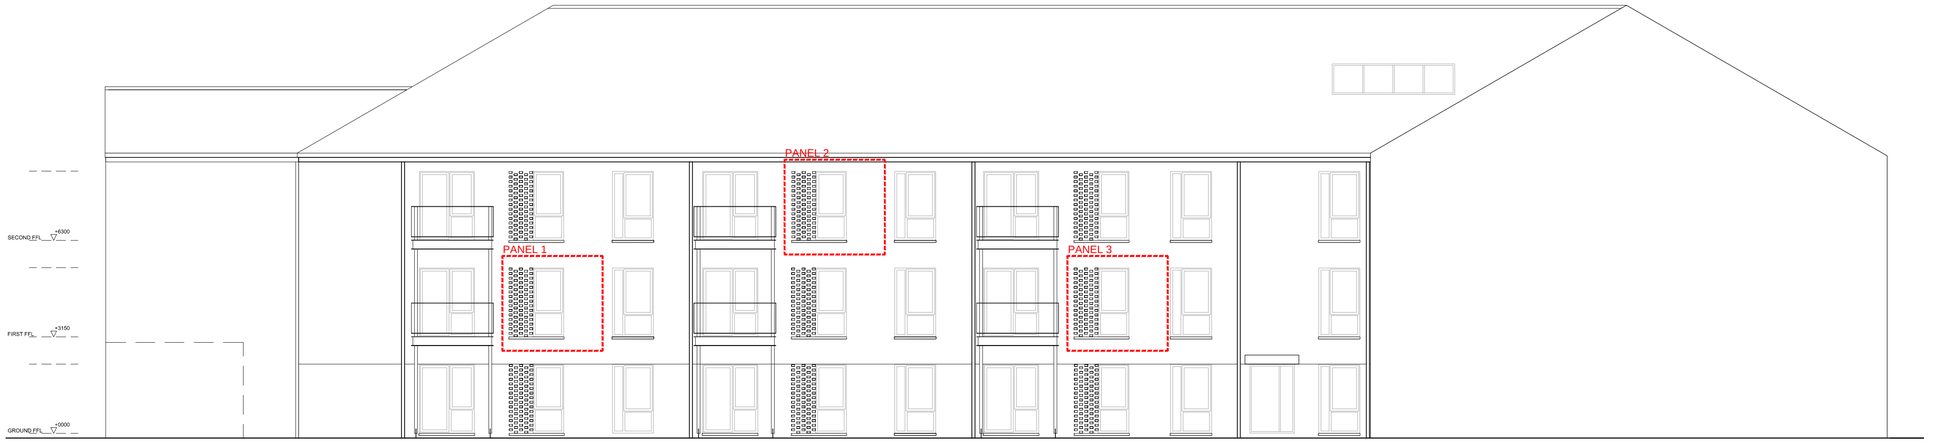

BIN STORE NOT SHOWN FOR CLARITY OF ELEVATIONS

COURTYARD / SOUTH ELEVATION
1:100

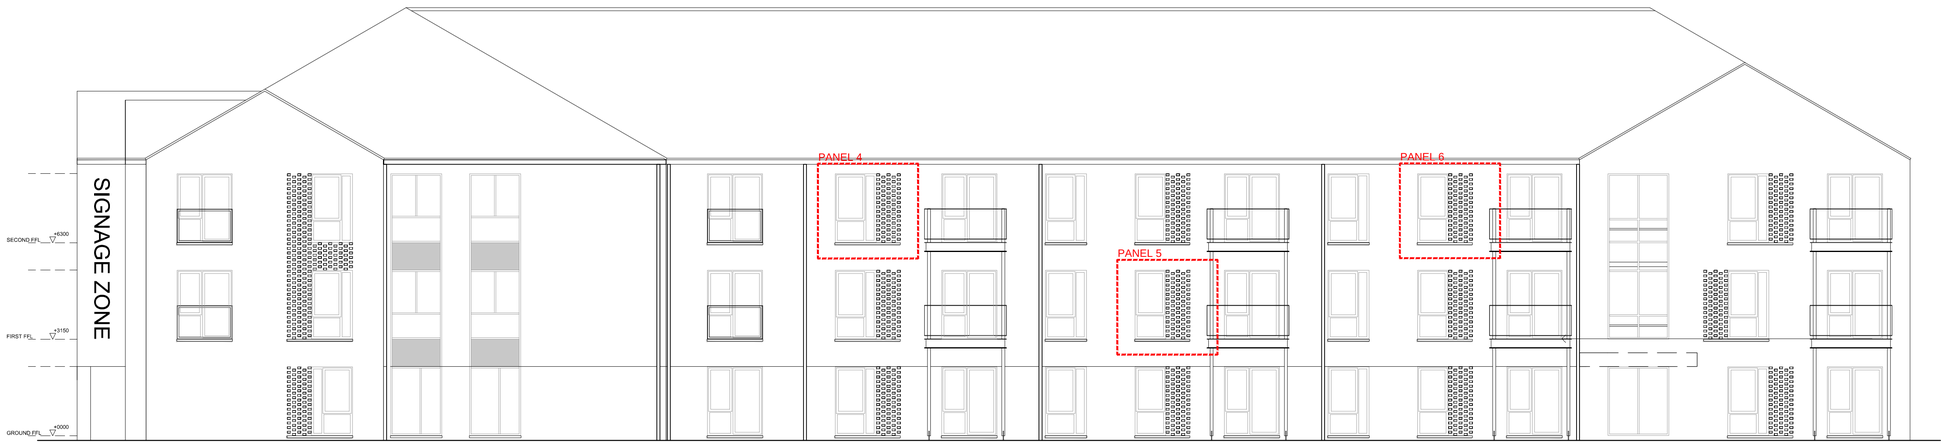

BIN STORE NOT SHOWN FOR CLARITY OF ELEVATIONS TO BE FULL BRICK CONSTRUCTION WITH SINGLY PLY ROOF

BIN STORE NOT SHOWN FOR CLARITY OF ELEVATIONS TO BE FULL BRICK CONSTRUCTION WITH SINGLY PLY ROOF

WEST ELEVATION
1:100

The contractor is responsible for checking dimensions, tolerances and references. Any discrepancy to be verified with the Architect before proceeding with the works. Where an item is covered by drawings to different scales the larger scale drawing is to be worked to.

Do not scale drawing. Figured dimensions to be worked to in all cases.

CDM REGULATIONS 2015. All current drawings and specifications for the project must be read in conjunction with the Designer's Hazard and Environment Assessment Record

All intellectual property rights reserved.

0m 2m 4m 6m 8m
1:100

DONOTES REVISED BRICK WORK PANEL FROM APPROVED DRAWING AA6273 2026 F GA ELEVATIONS 02

Rev	Date	Description	Dwn	Ckd
\	02.05.19	ISSUED FOR PLANNING NMA APPLICATION	BS	JM

MINEHEAD AVENUE, WITHINGTON

APARTMENTS
PROPOSED ELEVATIONS 02

AA6273 2026 AMENDMENTS

PLANNING

Drawn BS Checked JM Date MAY 2019 Scale @ A1 1:100

PRP
prp-co.uk
Manchester
0161 242 8950