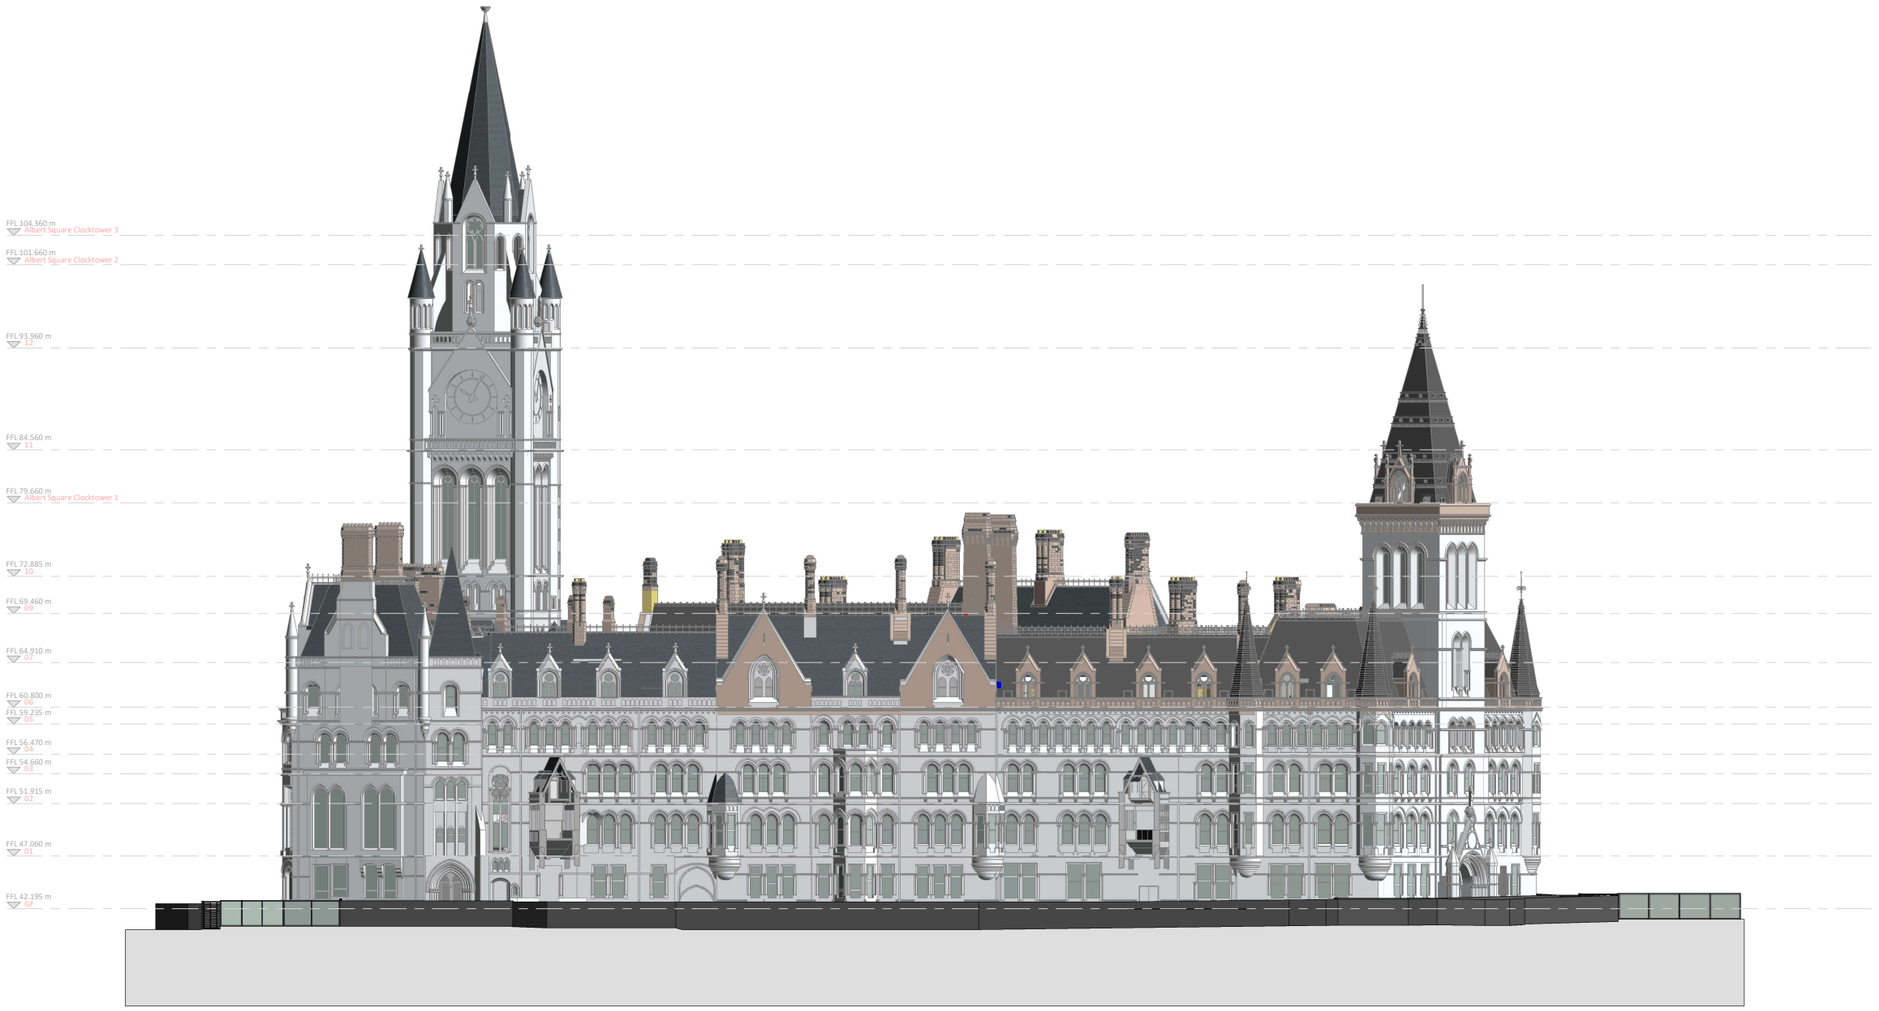

1 **Concept Hoarding Lloyd Street Elevation**
1 : 200

Scale Bars to be used as guidance only - refer to object size below

Notes:
Drawings are based on survey data and may not accurately represent what is physically present.
Do not scale from this drawing. All dimensions are to be verified on site before proceeding with the work.
All dimensions are in millimeters unless noted otherwise.
Lendlease shall be notified in writing of any discrepancies.

Key Plan

Key Plan



NO	DATE	APPROVED	DRN	DESCRIPTION
1	27.06.19	DH	LB	Issued for Comment

OUR TOWN HALL PROJECT

Our Town Hall Project Office, Town Hall, Albert Square, Manchester, M60 2LA, United Kingdom

PROJECT STATUS	RIBA STAGE 4
CLIENT	MANCHESTER CITY COUNCIL
PROJECT	OUR TOWN HALL
DRAWING TITLE	CONCEPT HOARDING LLOYD STREET ELEVATION
SIZE & SCALE	[A0] 1 : 200
DRAWING STATUS	FOR COMMENT
DRAWING NO.	OTH-LLC-TH-ZZ-DWG-W-2001
REV	1