



3. Front - Existing
1 : 100




4. Left Side - Existing
1 : 100

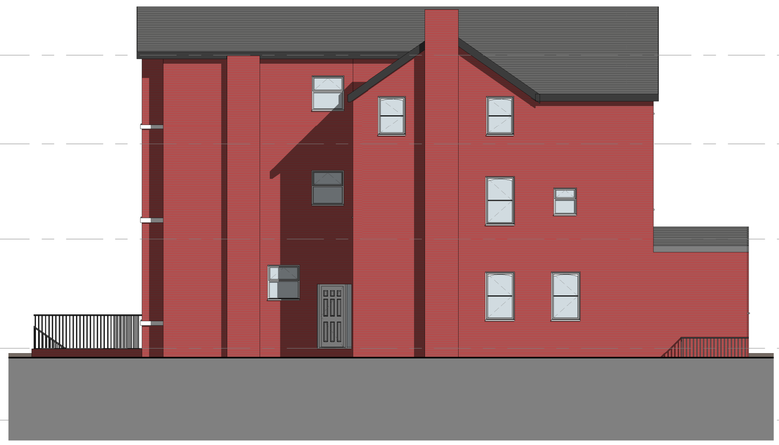

5. Right Side - Existing
1 : 100

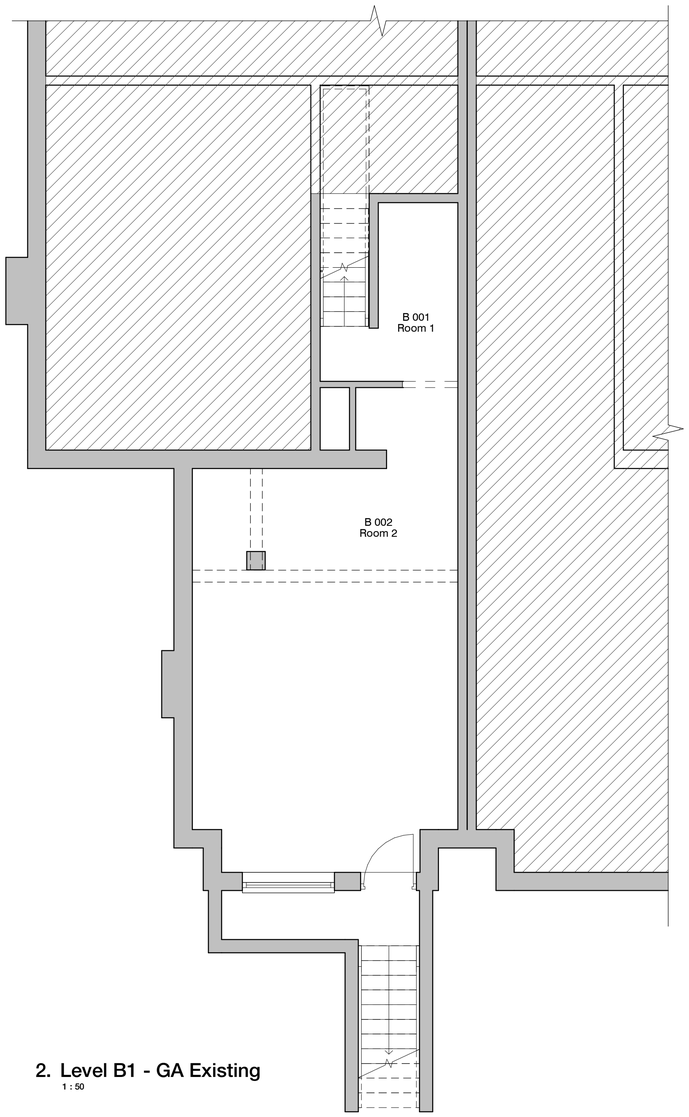

2. Level B1 - GA Existing
1 : 50

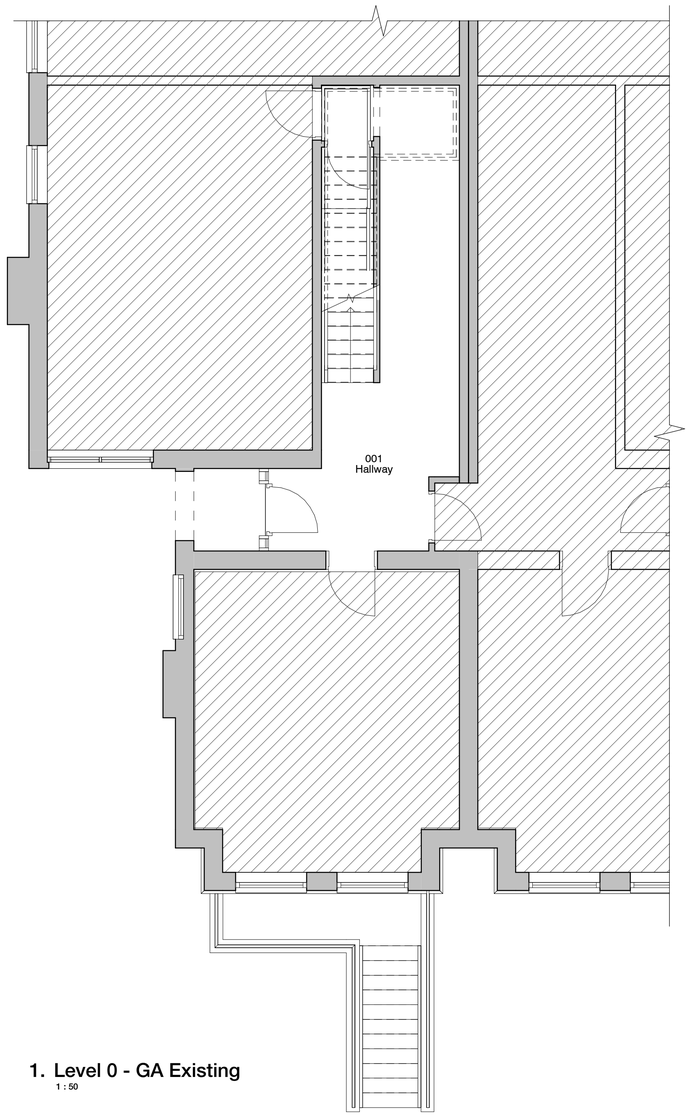

1. Level 0 - GA Existing
1 : 50

0.5 0 0.5 1 1.5 2 2.5
SCALE 1:50 m

REV.	DESCRIPTION:	BY	DATE

PROJECT: 5 Bennett Road	SCALE @ A1: As indicated	DATE: 21 FEB 2019	DRAWN BY: ER
CLIENT: Al Estates	STATUS: PLANNING		
TITLE: Existing GA Plans and Elevations	PROJECT NO.: DA19012.	DRAWING NO.: 002.	REV.

DA DEBTAL ARCHITECTURE
www.debtal.co.uk

NOTES

©COPYRIGHT - ALL RIGHTS RESERVED
THIS DRAWING MUST NOT BE REPRODUCED WITHOUT PRIOR WRITTEN CONSENT
DRAWING TO BE USED FOR THE STATUS INDICATED ONLY
ALL DIMENSIONS AND SETTING OUT TO BE CHECKED ON SITE BEFORE WORK
ANY DISCREPANCIES TO BE REPORTED TO THE DESIGNER PRIOR TO THE COMMENCEMENT OF ANY WORK. ALL WORK AND MATERIALS TO BE IN ACCORDANCE WITH LOCAL AUTHORITY BUILDING REGULATIONS, GOOD BUILDING PRACTICE AND BRITISH STANDARDS. ALL DIMENSIONS ON THIS DRAWING ARE IN MILLIMETRES (UNLESS OTHERWISE STATED).