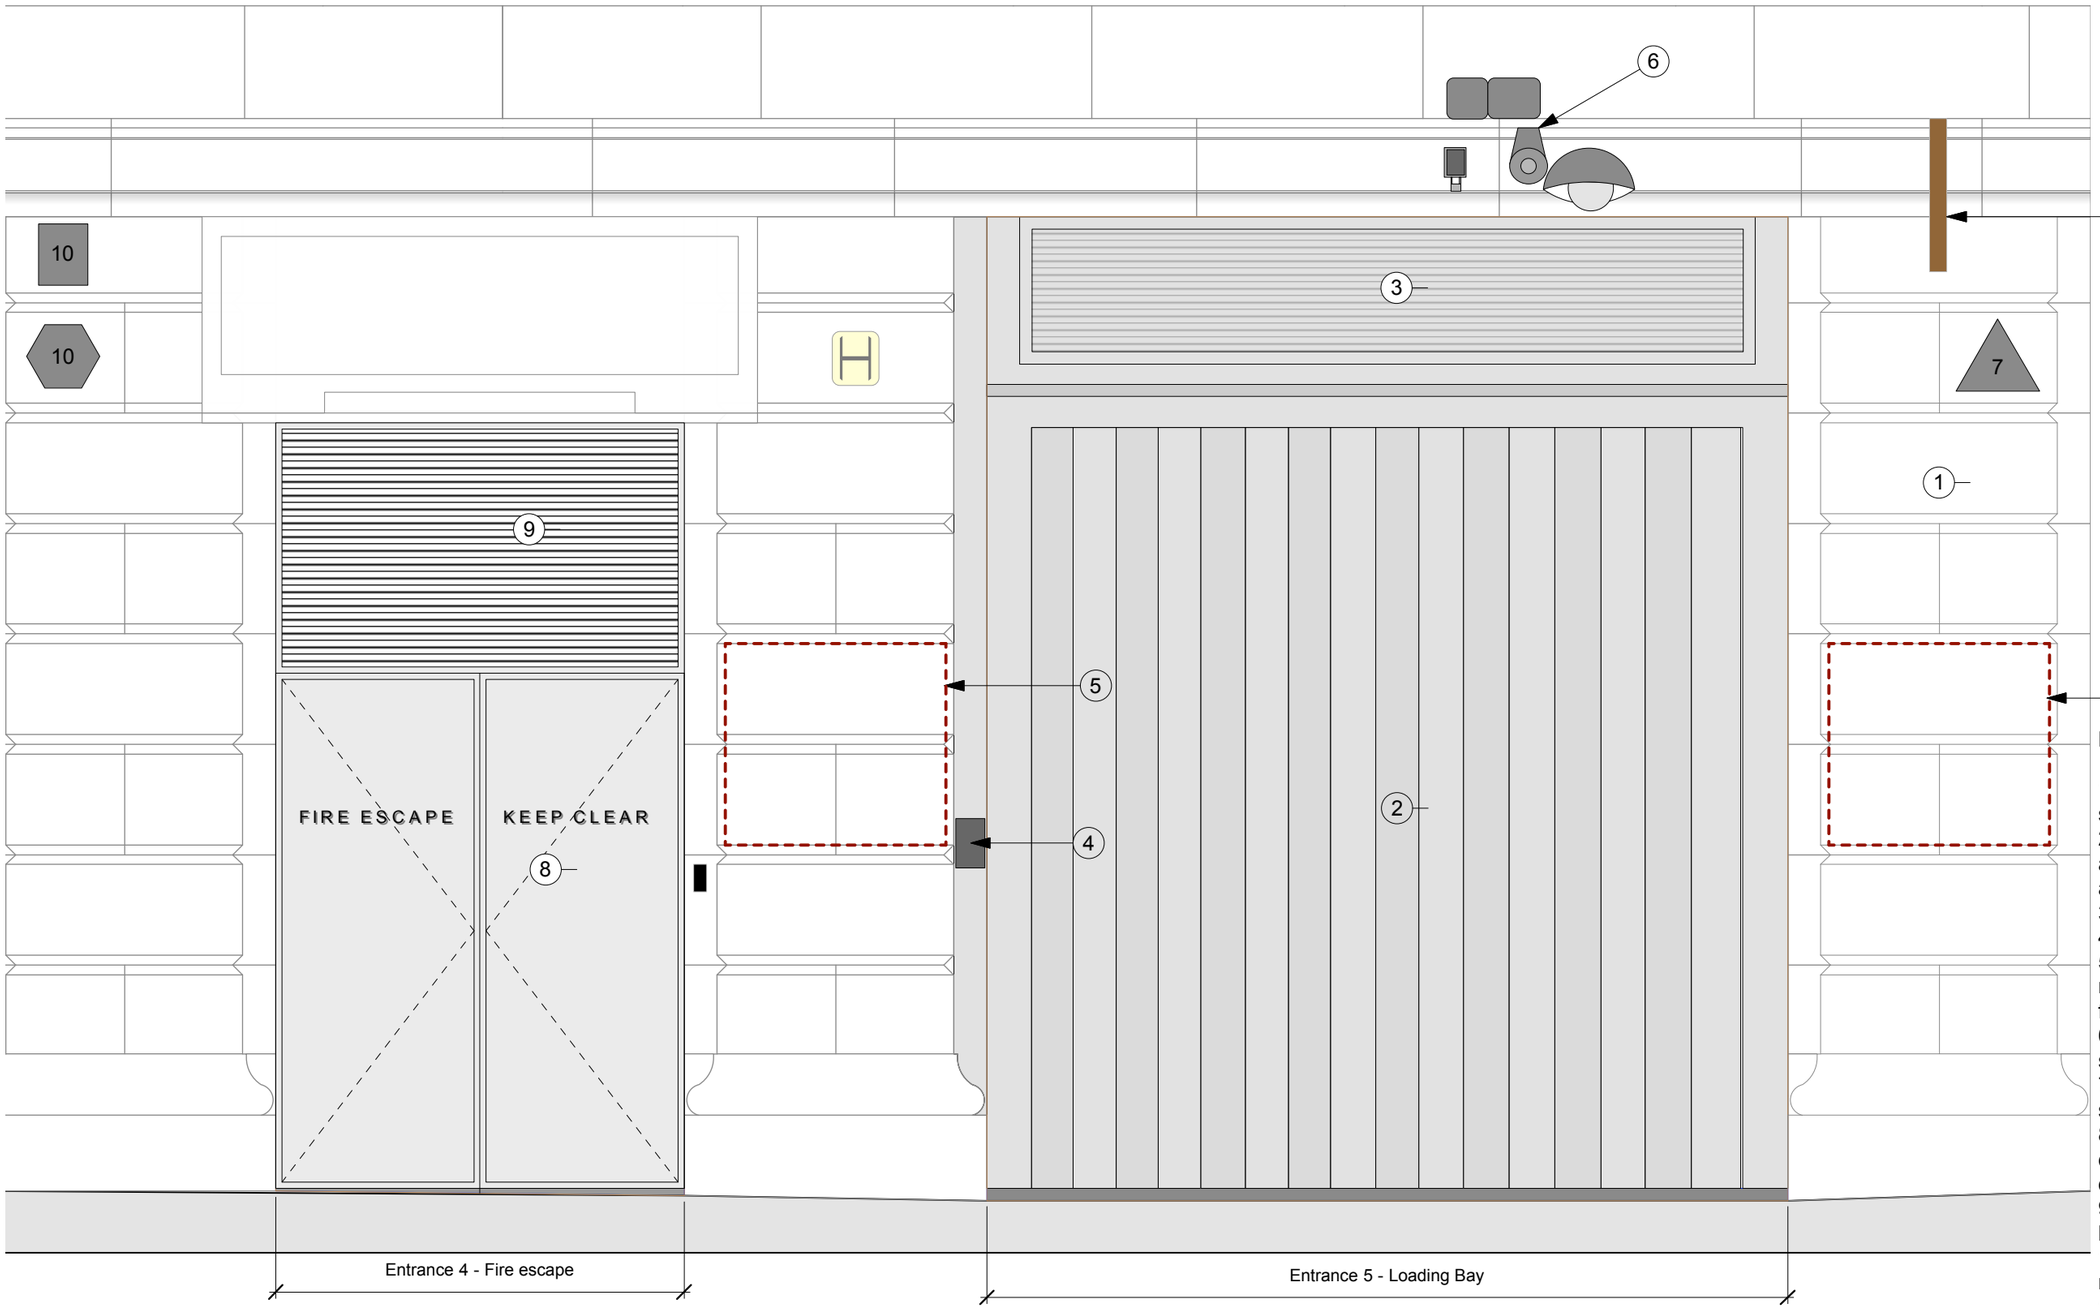


Key

1. Original unadorned rusticated stonemasonry facade.
2. Modern metal sliding door automated for car parking access and deliveries.
3. Modern metal louvres.
4. Modern entry panel.
5. Non-original building signage removed and reinstate sandstone facade.
6. Modern security camera, beacon, sensor, all surface mounted.
7. Modern security alarm box, surface mounted.
8. New fire escape bronze composite doorset with "fire escape" sign cut out.
9. New metal louvres to match bronze doorset.
10. Modern security alarm surface mounted.
11. Non-original "Bus stop" style building signage.

1 Entrances 4 and 5 elevation - Old Bank Street
Scale: 1:25

Revisions

P1	Issued for Planning	04.02.2019
P2	Issued for Planning, key revised as planning consultant comments	04.04.2019

0 1 M

PLANNING	**Dwg. No.** 316.PL.130
Project Manchester Royal Exchange	**Drawing title** Proposed Elevation Entrance 4 and 5
Client BVK	**Scale** 1:25 @ A3 **Rev** P2
	Drawn by cp **Date** Jan/19

Hutchison Kivotos Architects 2 Whites Grounds London SE1 3LA 020 7403 7323 email: info@hkarchitects.co.uk

Do not scale. All dimensions to be confirmed on site.
Information contained in this drawing is the sole copyright of Hutchison Kivotos Architects Ltd. and is not to be reproduced without permission.