
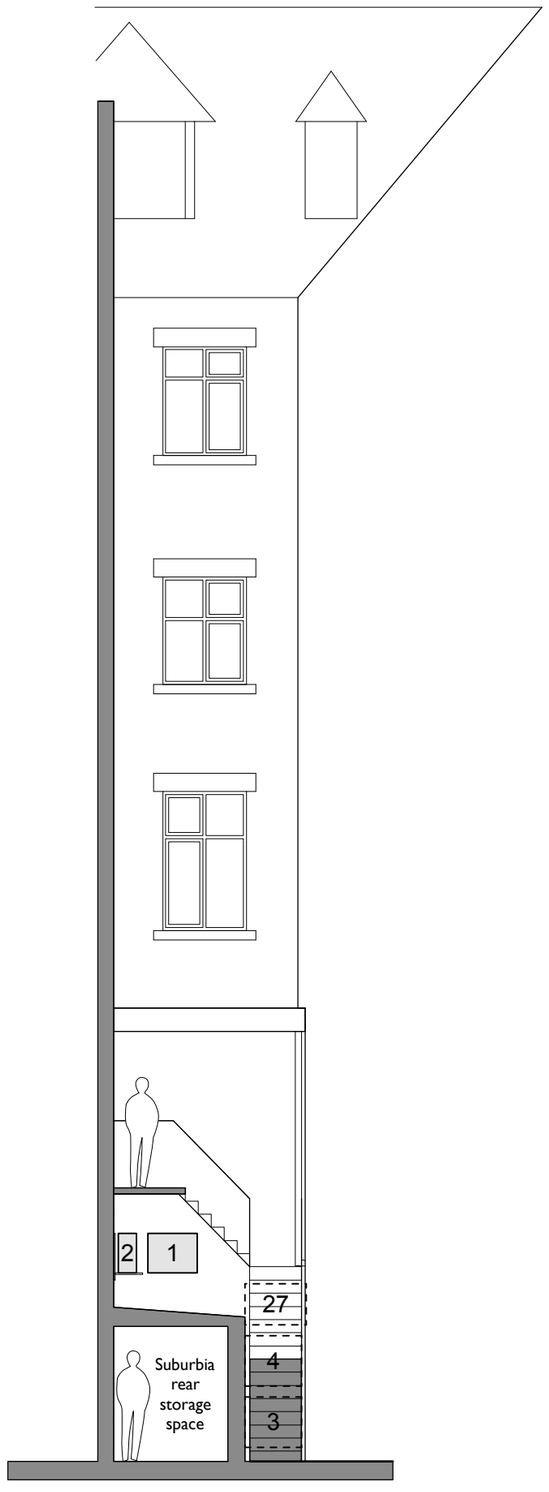


Existing Section B-B

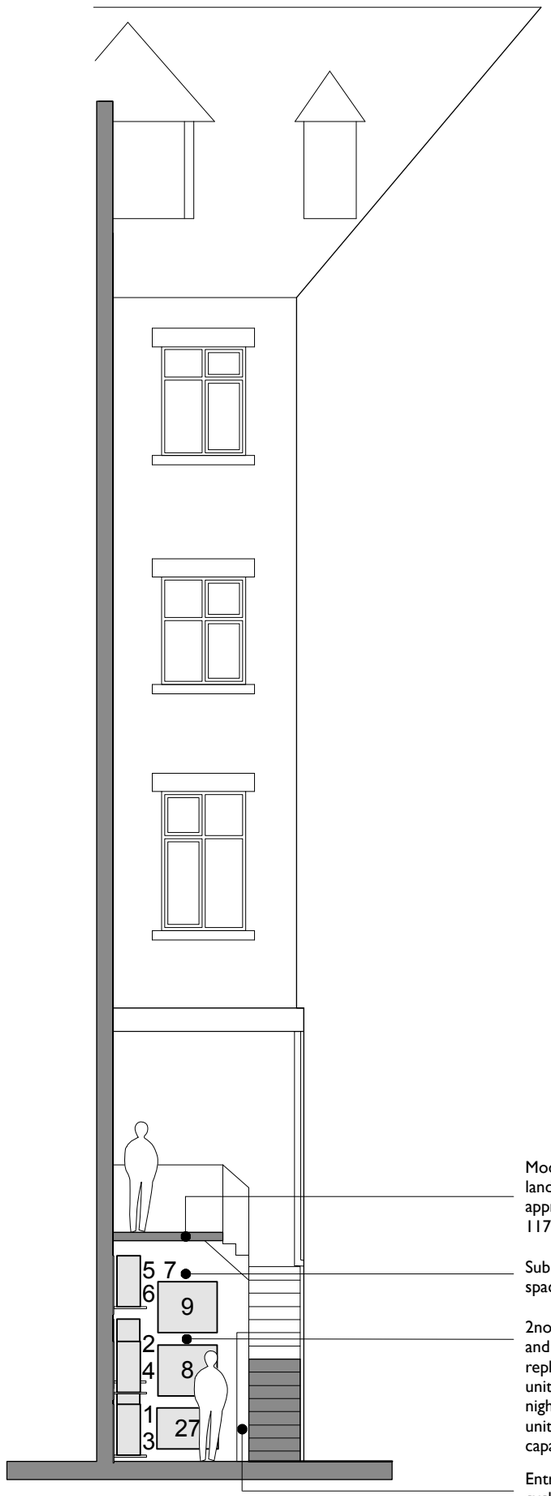


Modified existing stair and landing part of other works - approved application 117196/FO/2017

Suburbia rear storage space to be removed

2no. proposed new A/C 1-2 and existing units 3-5 to replace previous 11no. A/C units (former basement nightclub Suburbia). Existing units 6-9 to provide future capacity for basement uses

Entrance door to proposed cycle stores and showers

Proposed Section B-B

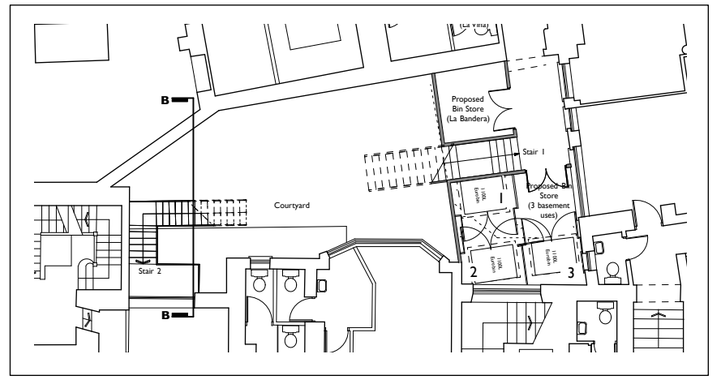

Internal Courtyard Key Plan

COPYRIGHT OF ATELIER MB LTD
DO NOT SCALE FROM THIS DRAWING
DIMENSIONSTO BE CHECKED ON SITE

KEY

- Existing non glazed brick
- Existing plant

Rev	Note	DRN	CHK

Queens Chambers Lightwell

Section B-B
Existing & Proposed

scheme	1656
drwg no.	**P(1301)**
rev	-
scale	1:100@A3
date first drawn	Aug 18
drawn	RD

SK sketch P proposed T tender C construction AB asbuilt

www.ateliermb.co.uk
t 0161 236 0051
e architect@ateliermb.co.uk

Atelier MB
Urban Architects