
DO NOT SCALE FROM THIS DRAWING

THIS DRAWING IS TO BE READ IN CONJUNCTION WITH
ALL OTHER HBL DRAWINGS ISSUED FOR THIS PROJECT


GENERAL
1. ALL DIMENSIONS ARE IN MILLIMETRES UNLESS NOTED OTHERWISE.
2. ALL LEVELS ARE IN METRES.
3. ALL DIMENSIONS TO BE CHECKED ON SITE BY THE CONTRACTOR PRIOR TO THE COMMENCEMENT OF CONSTRUCTION. ANY DISCREPANCIES SHOULD BE REPORTED TO THE ENGINEER IMMEDIATELY.
4. ALL DRAWINGS TO BE READ IN CONJUNCTION WITH ALL RELEVANT ARCHITECTS', ENGINEERS' AND SPECIALISTS' DRAWINGS TOGETHER WITH THEIR SPECIFICATIONS.




FRONT ELEVATION - SITE PHOTO

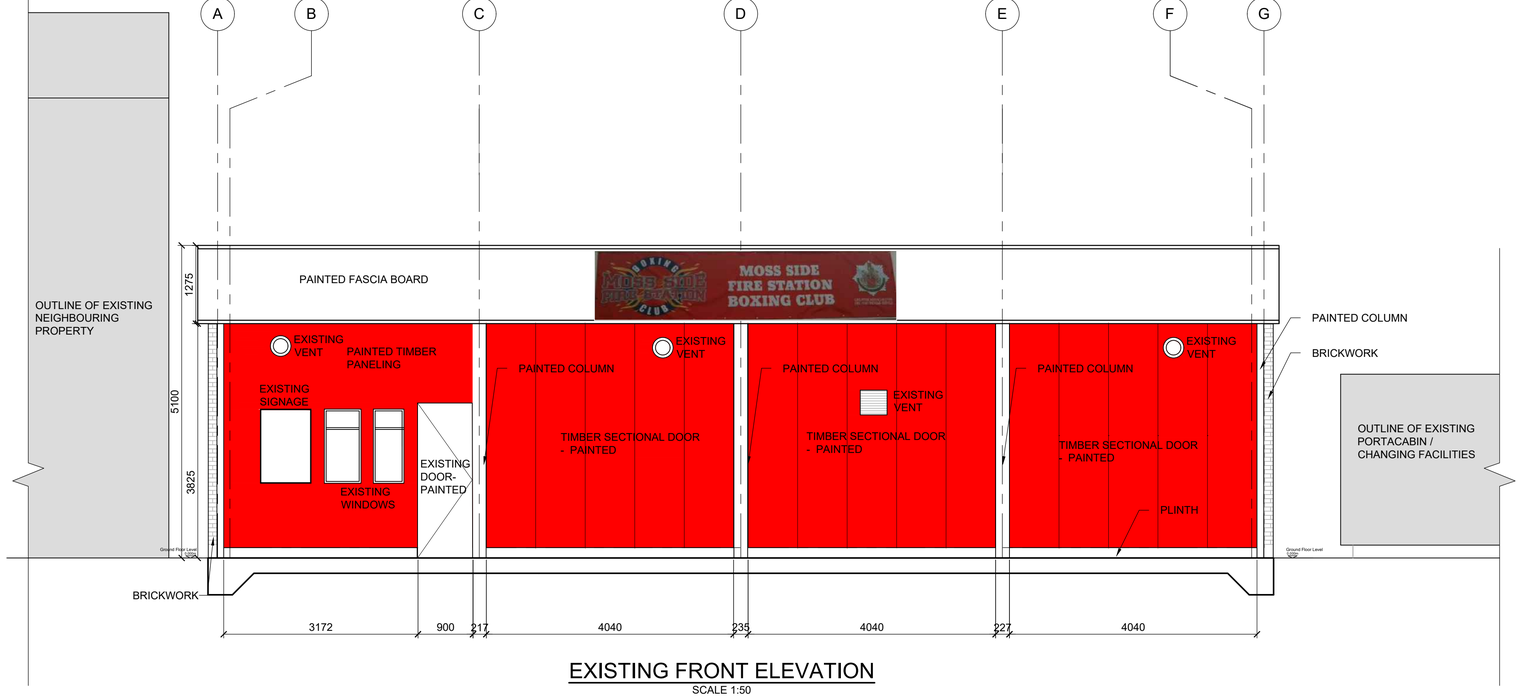


EXISTING FRONT ELEVATION
SCALE 1:50

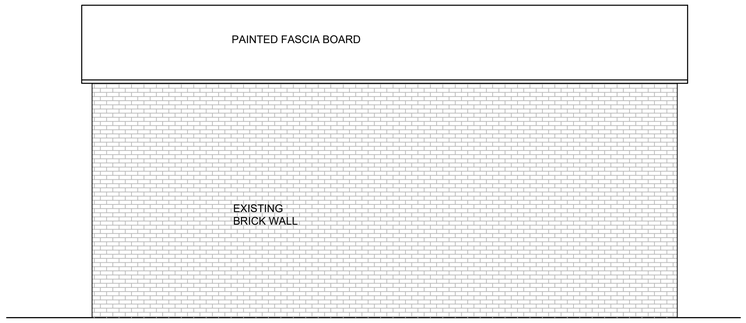

EXISTING SIDE ELEVATION (EAST)
(FRONTING THE ADJOINING HOSPITAL)
SCALE 1:50

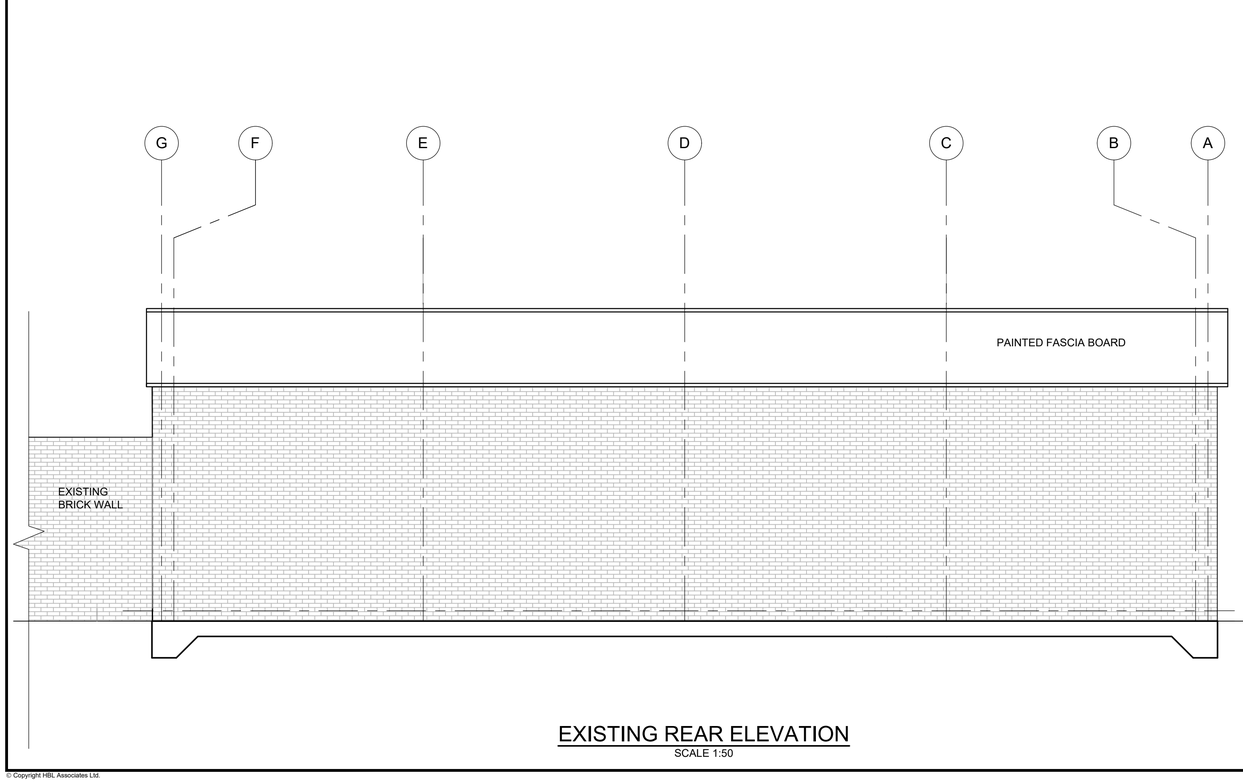

EXISTING REAR ELEVATION
SCALE 1:50

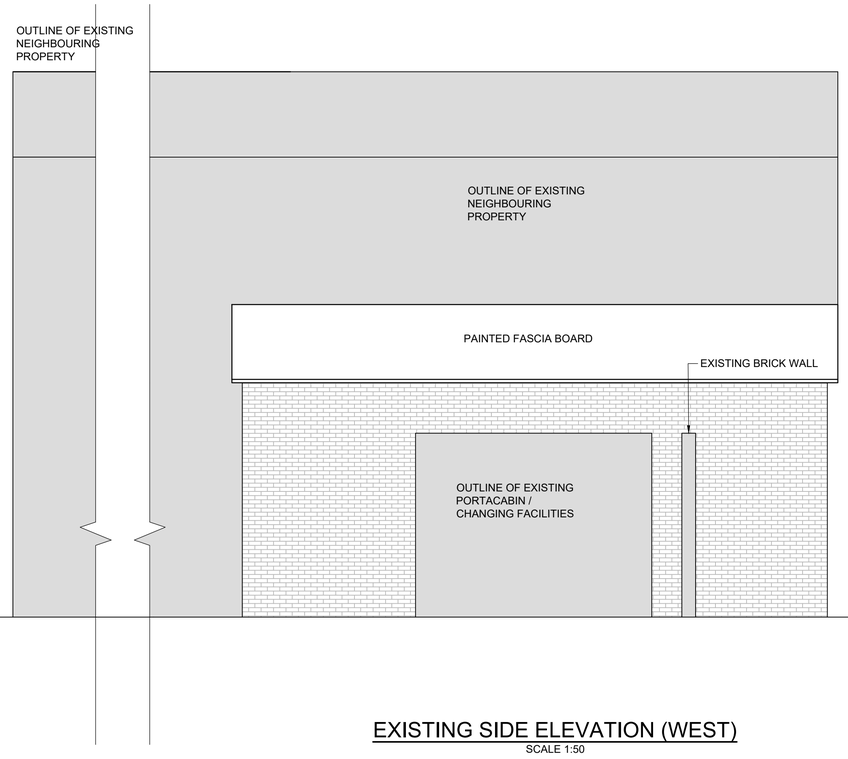

EXISTING SIDE ELEVATION (WEST)
SCALE 1:50

REV.	DATE	DRAWN	DESCRIPTION	CHKD	APPRD

STATUS DESCRIPTION: FOR PLANNING
STATUS: S4

HBL
Brook House
Weybrook Road,
Manchester M19 2QD
+44 (0)161 432 9977 | www.hbl.ltd
Consulting Civil & Structural Engineers

PROJECT
MOSS SIDE FIRE STATION
BOXING GYM

DRAWING TITLE
EXISTING ELEVATIONS

CLIENT
MOSS SIDE FIRE STATION BOXING GYM

HBL REF.	DATE	SCALE(S)	
5468	JUNE 2019	1:50	A1

DRAWN	CHECKED	APPROVED
J.WATTERS	S.B.HOLMES	S.B.HOLMES

DRAWING No.: 5468-HBL-XX-XX-DR-S-0104
REV.: P01

© Copyright HBL Associates Ltd.