
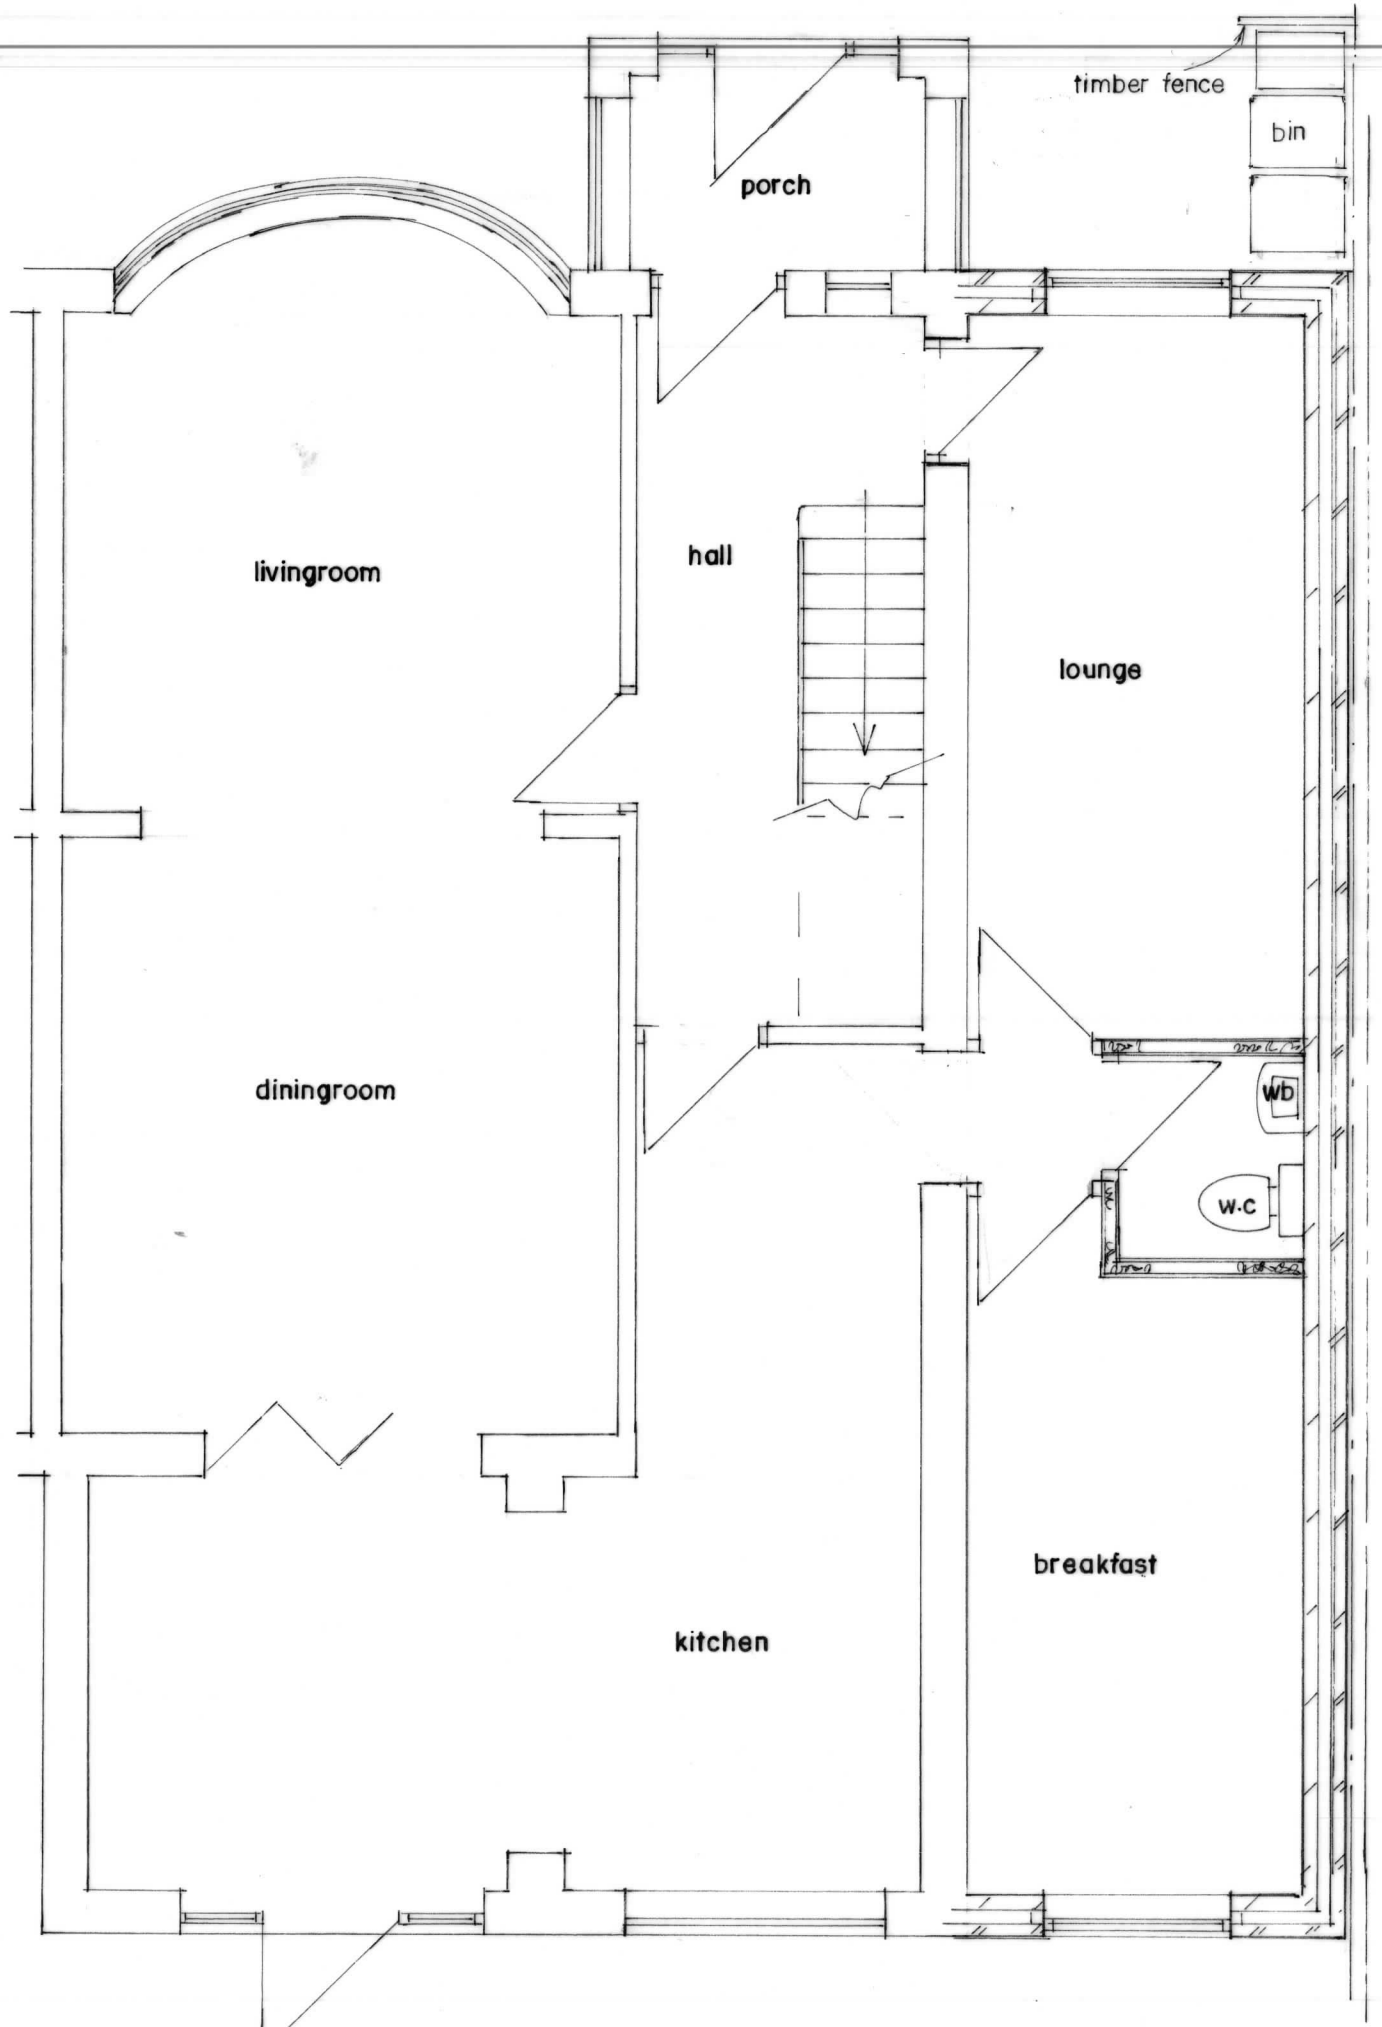



GROUND FLOOR PLAN
(PROPOSED)

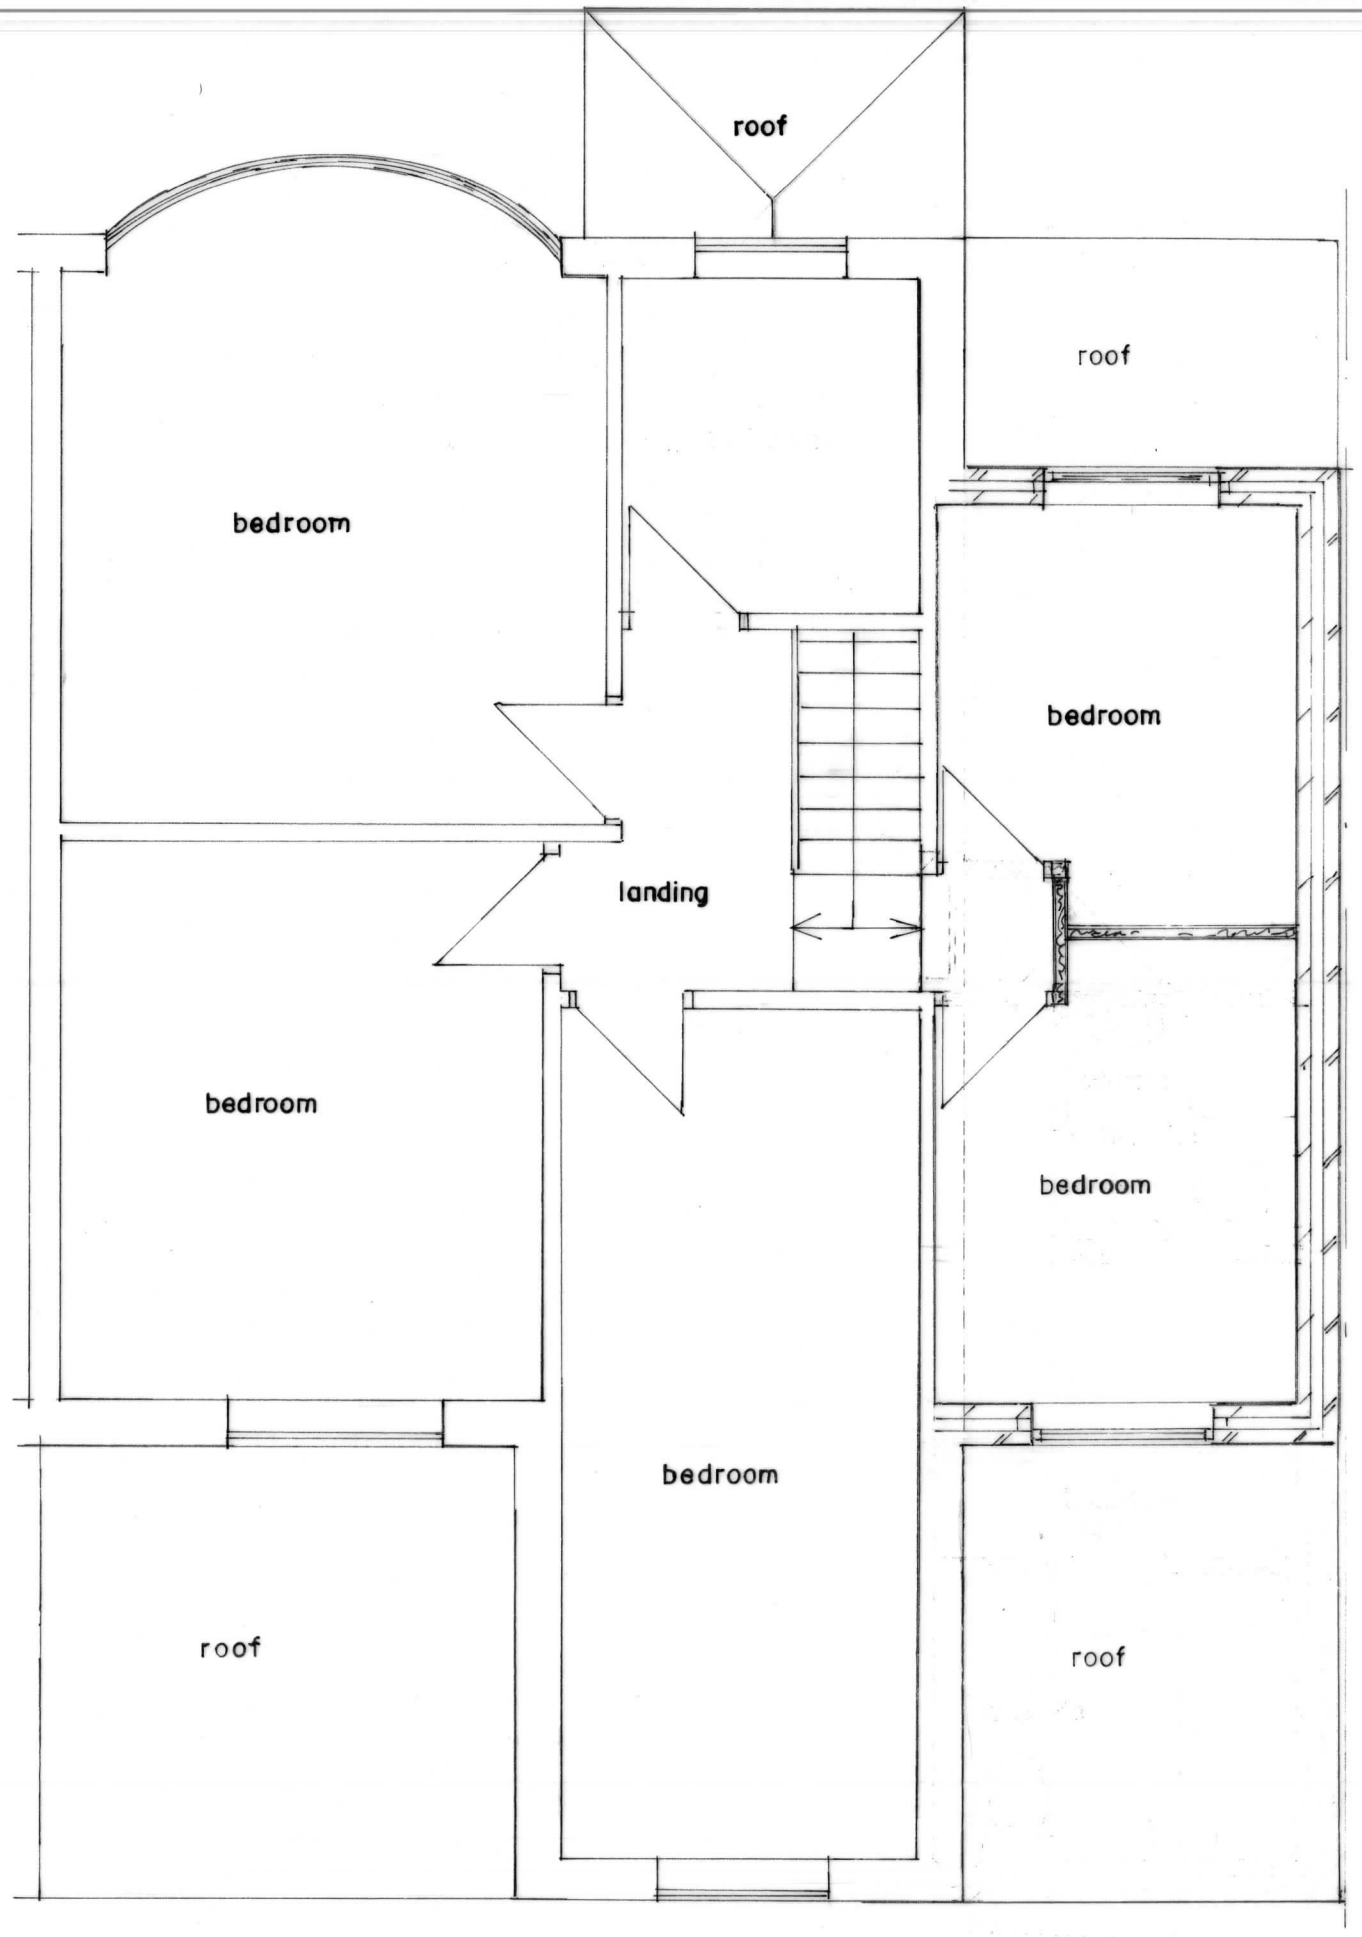


FIRST FLOOR PLAN
(PROPOSED)

**PROPOSED DOUBLE STOREY SIDE EXTENSION AT 60 PARRS WOOD ROAD MANCHESTER M20 4RW**

**For: Mr BASHIR HAMED**

| *Plan* | *Scale 1:50* | **1448/2** |
|---|---|---|