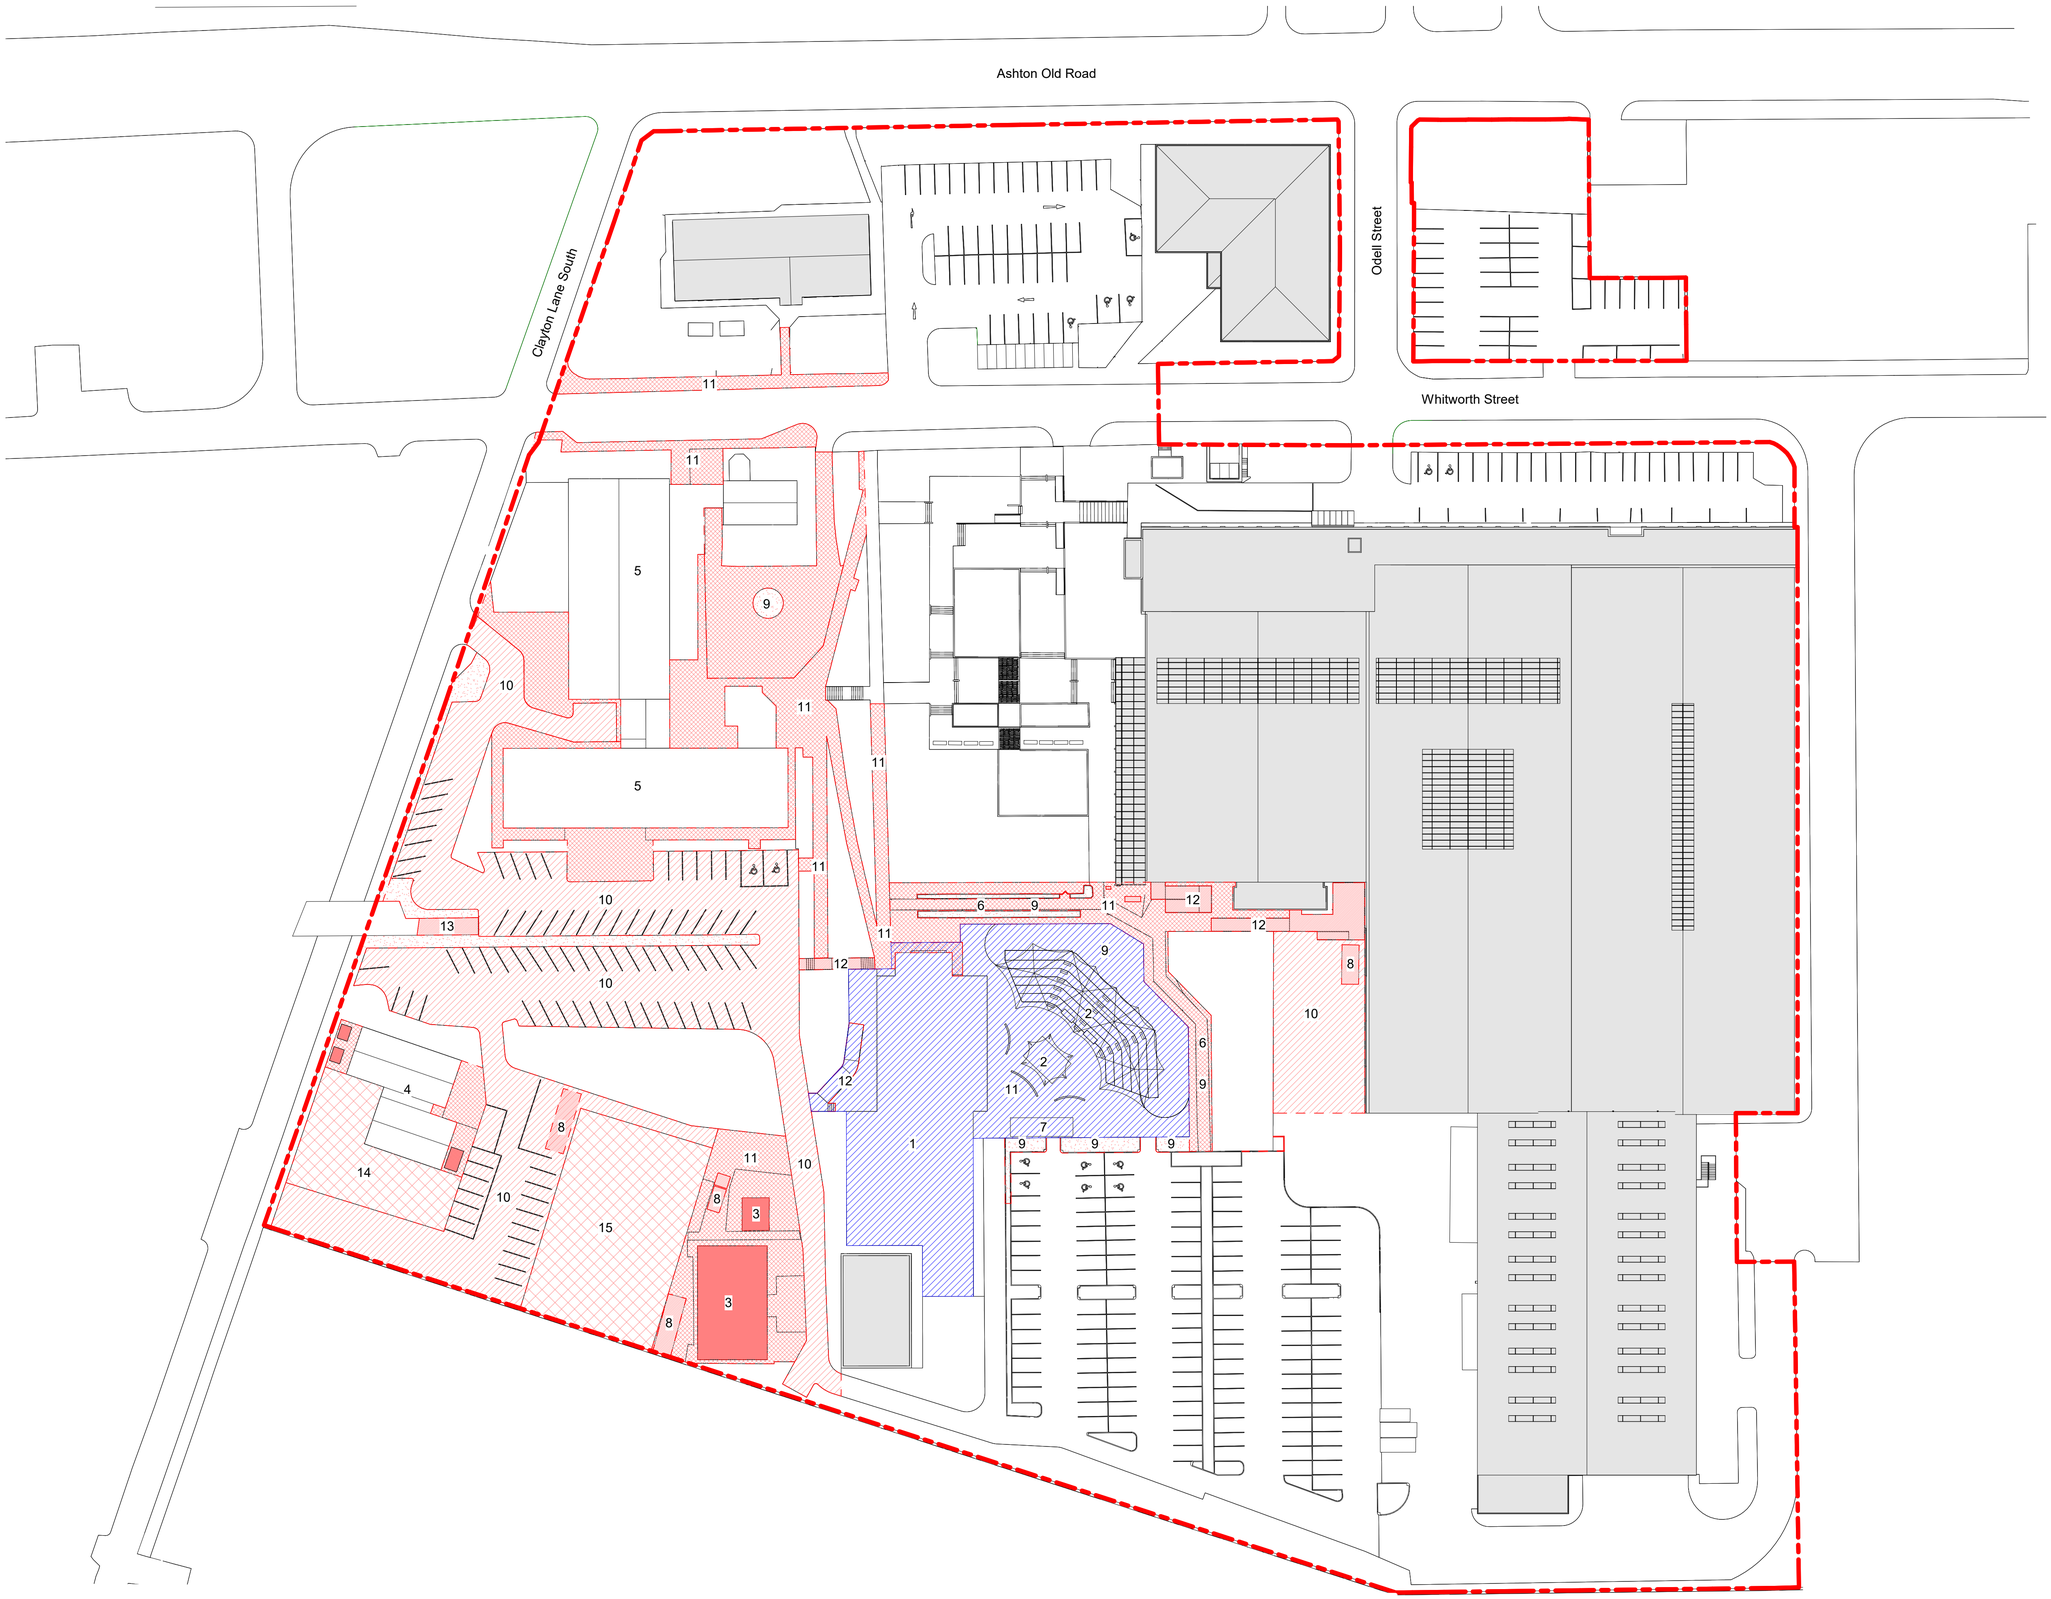

2 4 6 10 20 40 50 1:500

1 Site Demolition Works
1 : 500

DRAWING INFORMATION

NOTE

All dimensions should be checked on site.
Do not scale off this drawing.
Any drawing errors or divergences should be brought to the attention of the originator of this drawing.

Revision

~	17/07/19	Issued for planning

LEGEND:

DEMOLISHED BUILDINGS:

1. Electrical Engineering & Music Building;
2. Dismantle external Theatre canopy, stands and associated structures;
3. Welding Workshop Building & associated structures;
4. Nursery Building;
5. Westlands Building;

DOWNTAKING OF SITE STRUCTURES:

6. Timber pergola;
7. Portacabins;
8. Containers;

STRIP SOFT LANDSCAPING:

9. Strip soft landscaping with associated planters and supporting structures;

STRIP HARD LANDSCAPE ELEMENTS:

Roads and Car Parks

10. Roads and Car Parks surface together with associated kerbs and signs;

Pavements, Paths and Paved Areas:

11. Pavement Surface and Kerb;
12. Concrete Ramps and Stairs;
13. Bridge Access Ramp;

Other Surfaces:

14. Playground surface and objects removed;
15. Existing games pitch surface, lighting and other objects removed;

Indicates area covered under Prior Notification of Demolition. Application number: **124016/DEN/2019**

PLANNING

Reiach and Hall Architects

The Manchester College, Openshaw Campus

Planning Drawings - Demolitions

Site Demolition Works

OS-RHA-XX-00-DR-A-PL-017

Rev:	Scale:		Date:	Job No:
~	1 : 500	A1	17/07/19	4457

8 Darnaway Street
Edinburgh EH3 6BG
Tel : 0131 225 8444
www.reiachandhall.co.uk