Code Nation Manchester
5th Floor
19 Spring Gardens
Manchester
M2 1FB

Drawing No:QDCOD0705191

Proposed

Scale: 1:100 @ A3

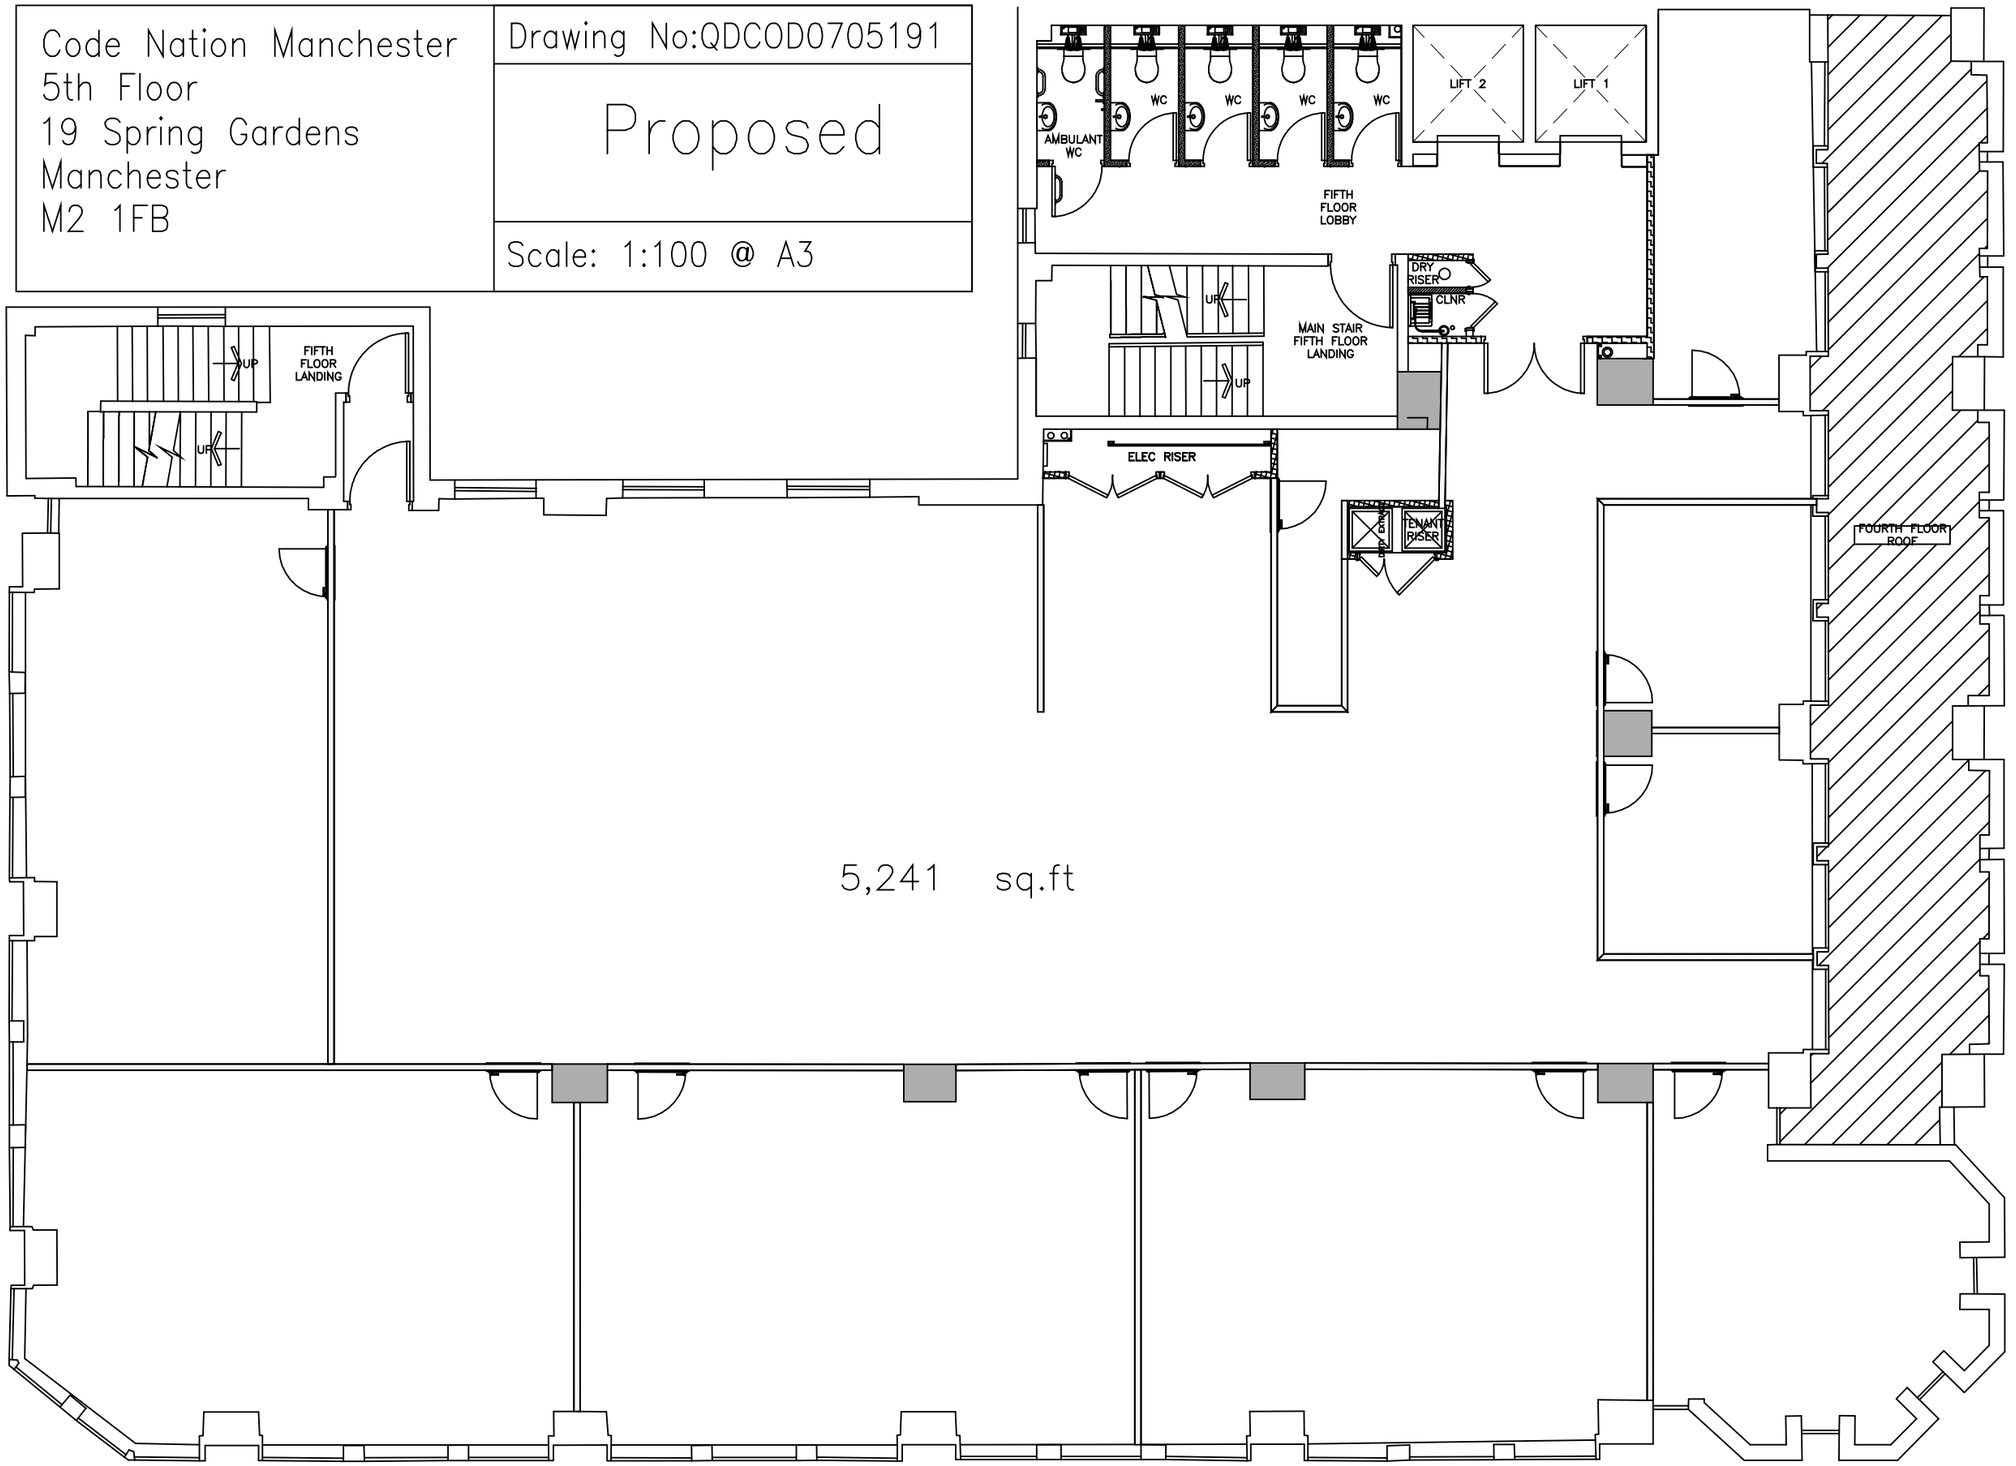

5th FLOOR

offizone™