
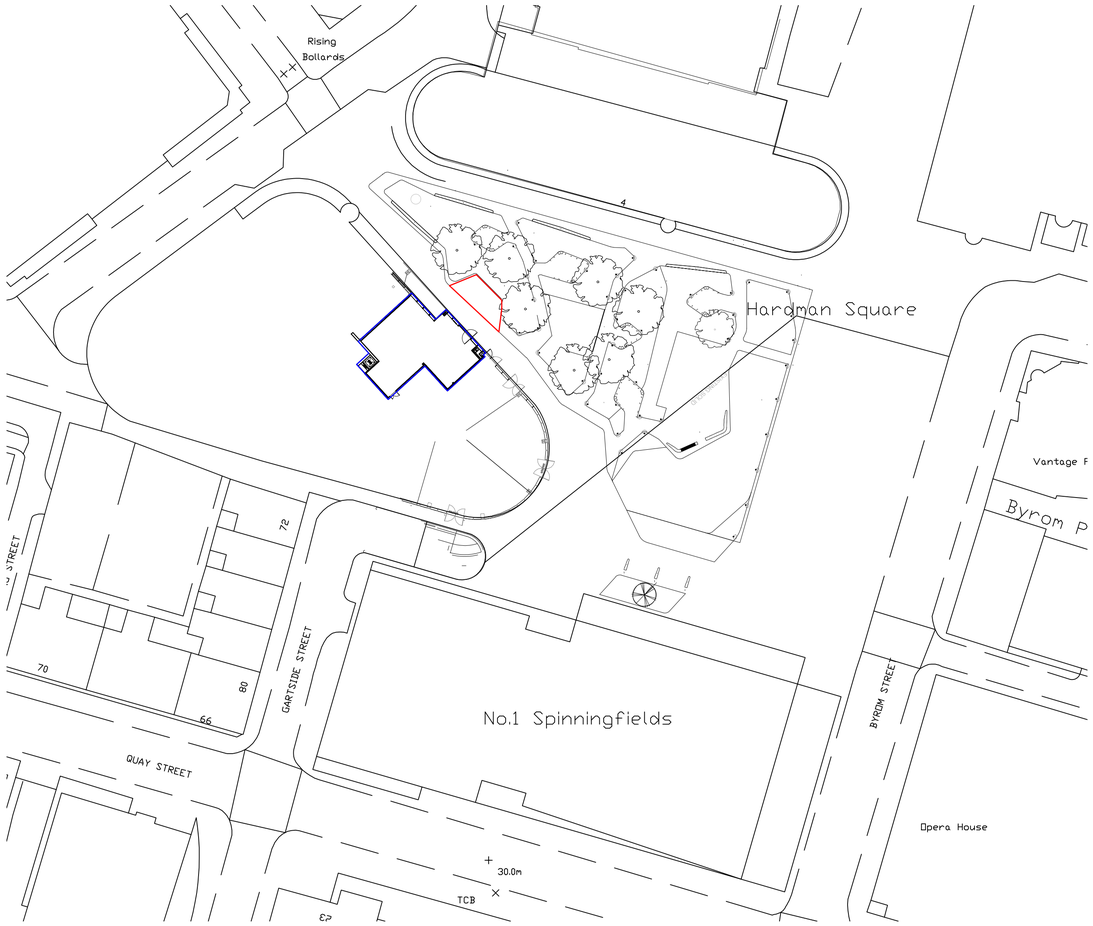


LOCATION PLAN
SCALE 1:500 @ A1

0 10m 50m

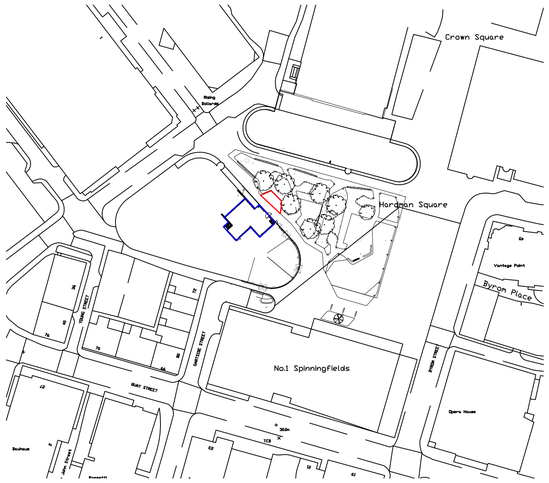

LOCATION PLAN
SCALE 1:1250 @ A1

0 10m 50m 100m

N

RED LINE INDICATES SITE BOUNDARY

Origin: ☐ CAD ☐ IMAGE ☐ SURVEY
Status: ☐ For Information ☐ For Tender ☐ For Construction ☐ As Built Drawing

Copyright of this drawing is owned by Focus Design Ltd - Do not reproduce, distribute without written consent.

All dimensions to be checked on site and any discrepancies notified prior to commencement of work.

FOCUS DESIGN Ltd
The Old Pumping Station, Main Road, Littleton, Winchester, Hampshire, SO22 6PR
01962 850000

DATES	REV	COMMENTS
8.8.19	A	LINE TYPE CHANGED

SCALE : AS SHOWN @ A1
DATE : AUG '19
DRAWN BY : AG

DRAWING TITLE : LOCATION PLAN

CLIENT : BILLS

PROJECT : HARDMAN SQUARE
SPINNINGFIELDS

BL004.19.P400 A

FOCUS DESIGN