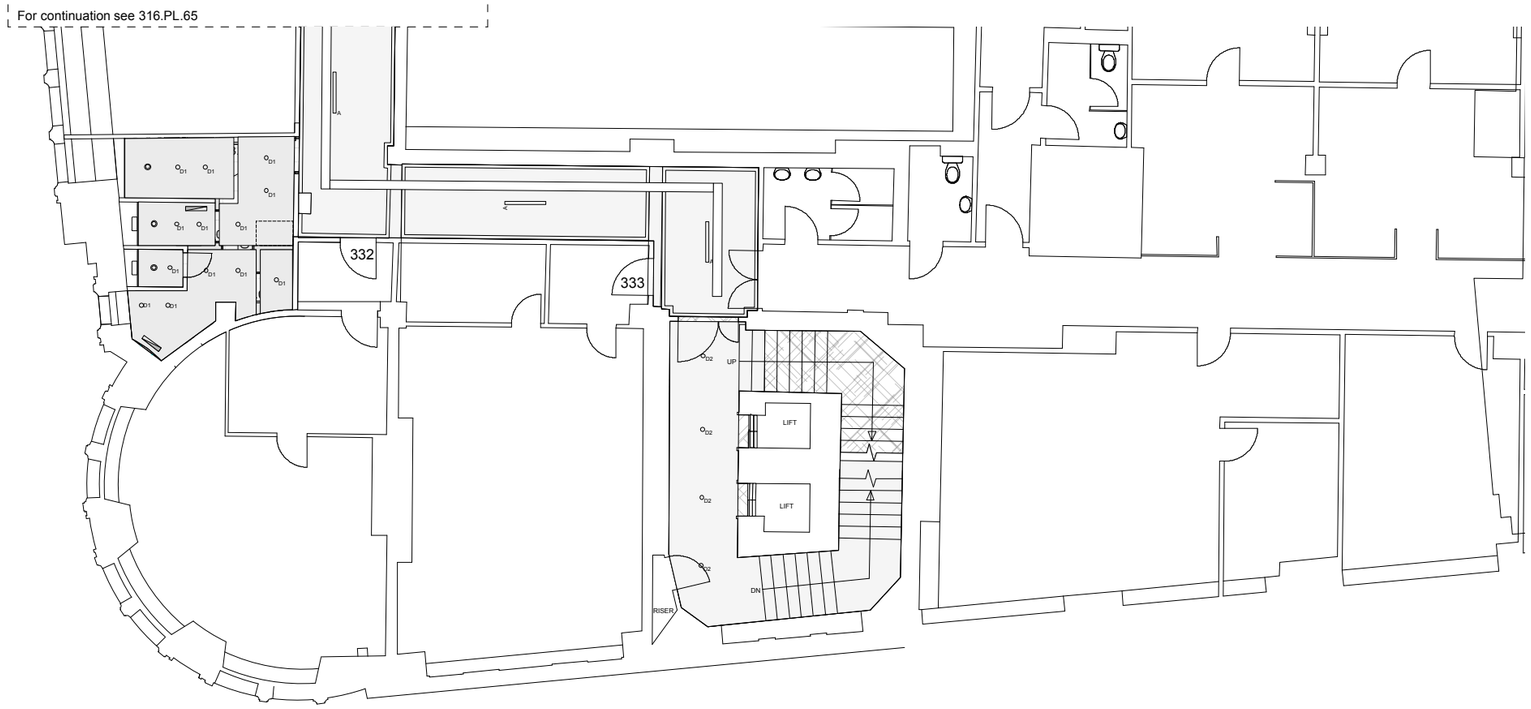


1


Third Floor RC part 1 of 2

Scale: 1:150

0 1 2 3 4 5 M

Key

1	Exposed soffit with paint finish and exposed cable tray
2	Suspended Plasterboard Ceiling
	Surface mounted LED luminaire
	Suspended LED luminaire
	Suspended LED luminaire for WCs

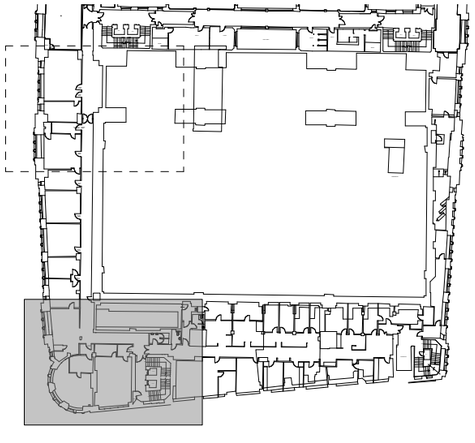

KEY -third floor

Revisions

P1 Issued for planning 01.07.19

Hutchison Kivotos Architects 2 Whites Grounds London SE1 3LA 020 7403 7323 email: info@hkarchitects.co.uk

PLANNING	**Dwg. No.** 316.PL.64
Project Manchester Royal Exchange, Southern Offices	**Drawing title** Proposed RCP Third Floor -part 1 of 2
Client BVK	**Scale** 1:150 @ A3 **Rev** P1
	Drawn by RW **Date** July 2019

Do not scale. All dimensions to be confirmed on site.
Information contained in this drawing is the sole copyright of Hutchison Kivotos Architects Ltd. and is not to be reproduced without permission.