



SIDE ELEVATION (to adjoining boundary)

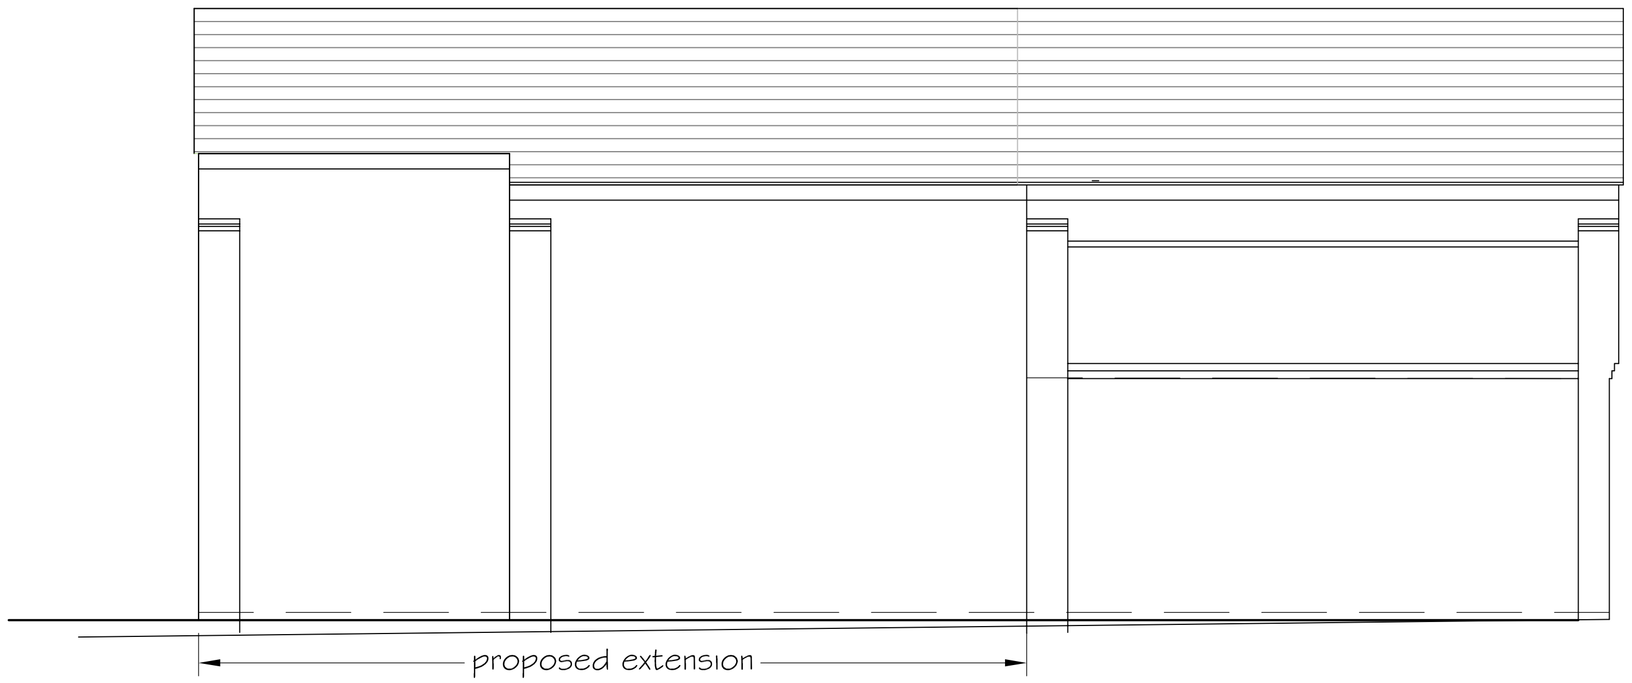

FRONT ELEVATION

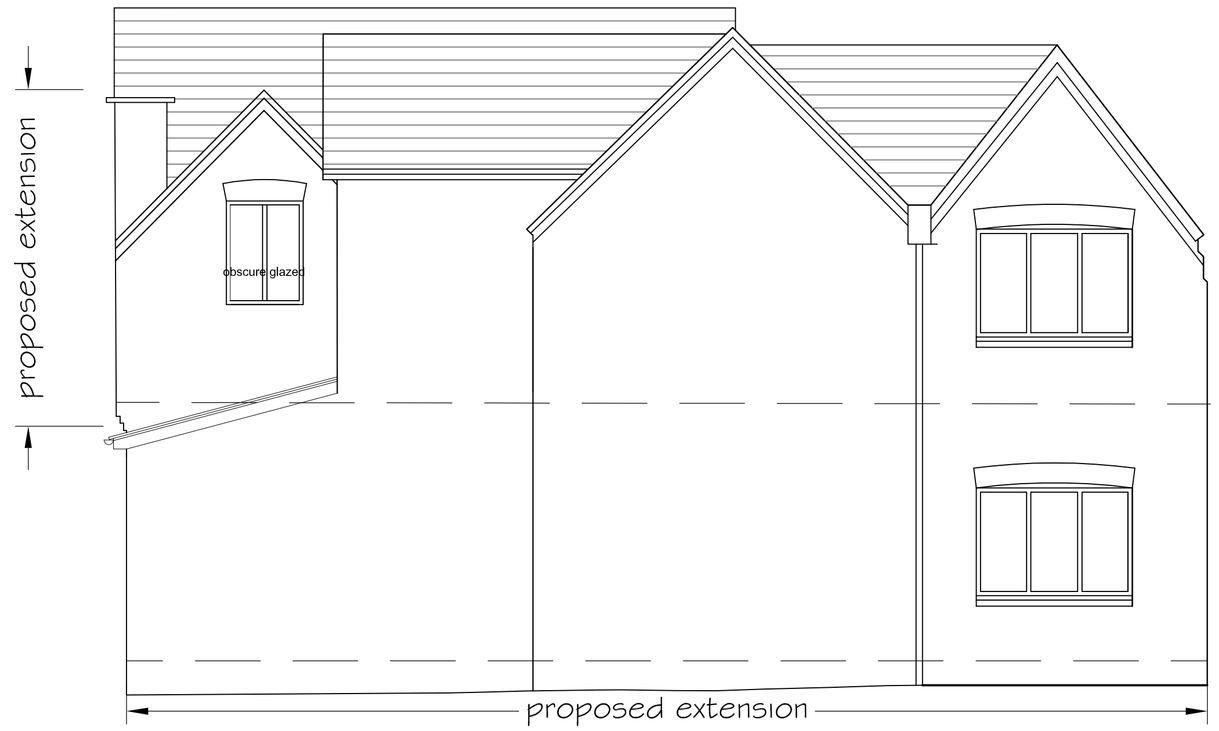

REAR ELEVATION



SIDE ELEVATION

Simon R Miles
Chartered Architect
Didsbury
Manchester
T: 07778 137830
E: srmilesarchitect@gmail.com

Do not scale. Contractors must check all dimensions on site before preparing production drawings or commencing any work. This drawing and its design is the copyright of S.R.Miles Ltd and may not be reproduced in any form whatsoever without their prior express written consent.

Revision	Date	Revision note
A	04.06.2019	Aptmt B layout amended, entrance made flush with Aptmt A. Roof over amended to suit

Notes

Project :
42 Ladybarn Road Fallowfield

Title :
Elevations as Proposed

Drawing number : 19 160 PL102
Issue : A

Client :
Ms Bentley

Scale :
1:50@A1 100@A3

Date :
27.02.2019

CAD Ref :
18-114

Drawn by :
SRM

SRM
Simon R Miles BA.Hons.Dip.Arch.RIBA
Chartered Architect