

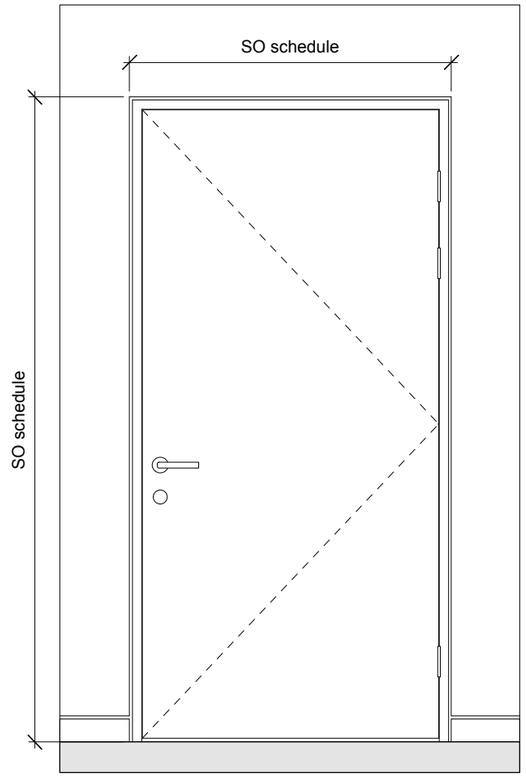



FRONT

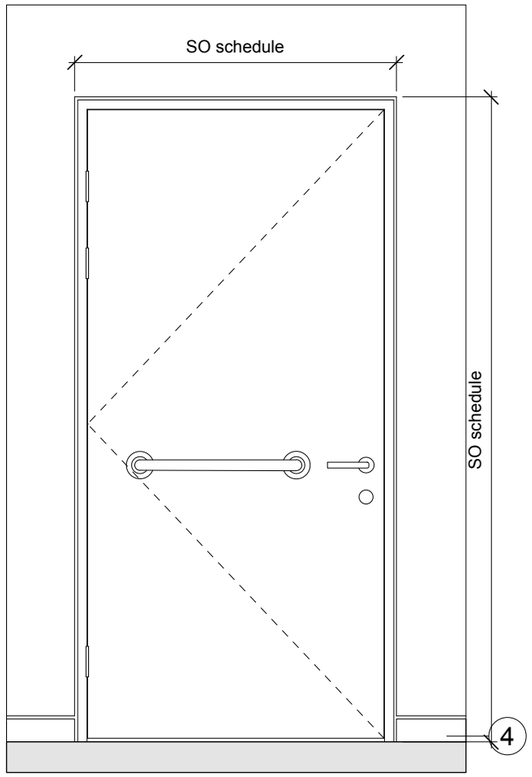


BACK

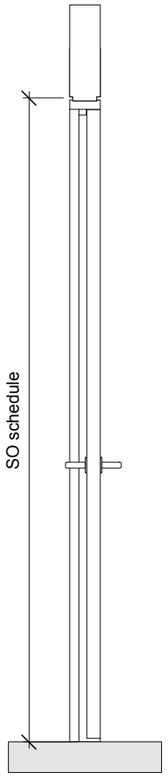


SECTION

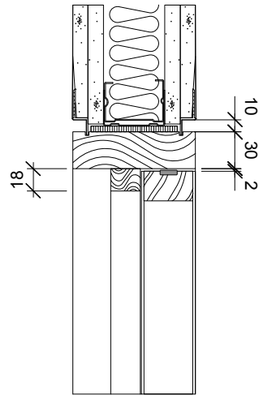


HEAD

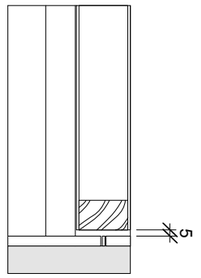


BASE

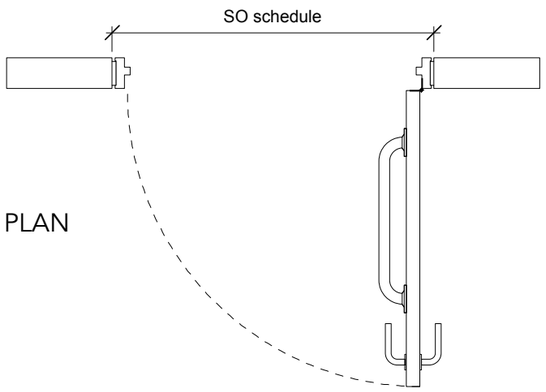

PLAN

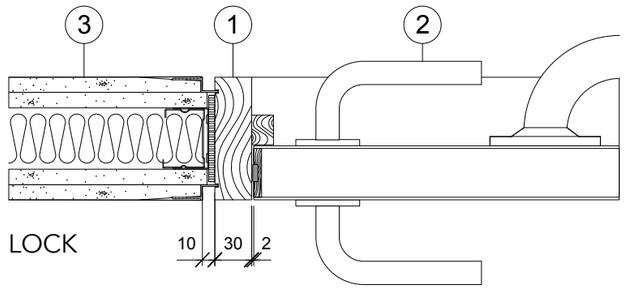

LOCK

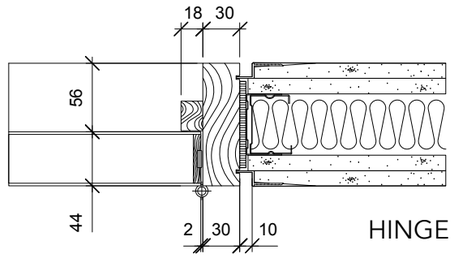

HINGE

NOTE : SHOULD BE READ IN CONJUNCTION WITH HK DOOR AND IRONMONGERY SCHEDULE, PA DRAWINGS AND HK NBS SPEC.

1. Hardwood door and frame supplied and installed as per SD schedule
2. Ironmongery supplied as per SI Series schedule
3. Partition prepared with structual opening to suit new door frame - see PA Series
4. Flush skirting installed in recess formed in partition face

Notes

Do not scale. All dimensions to be confirmed on site. Information contained in this drawing is the sole copyright of Hutchison Kivotos Architects Ltd. and is not to be reproduced without permission.

P1 Issue for planning 01.07.19

Revisions

Hutchison Kivotos Architects 2 Whites Grounds London SE1 3LA
020 7403 7323 email: info@hkarchitects.co.uk

PLANNING

Project
Manchester Royal Exchange - South Offices

Client
BVK

Drawing title
Door Type 7 - Accessible toilets

Scale 1:20/1:5 @ A3 **Date** July 2019

Drawn by jj **Rev** P1

Dwg. No.
316.PL.59