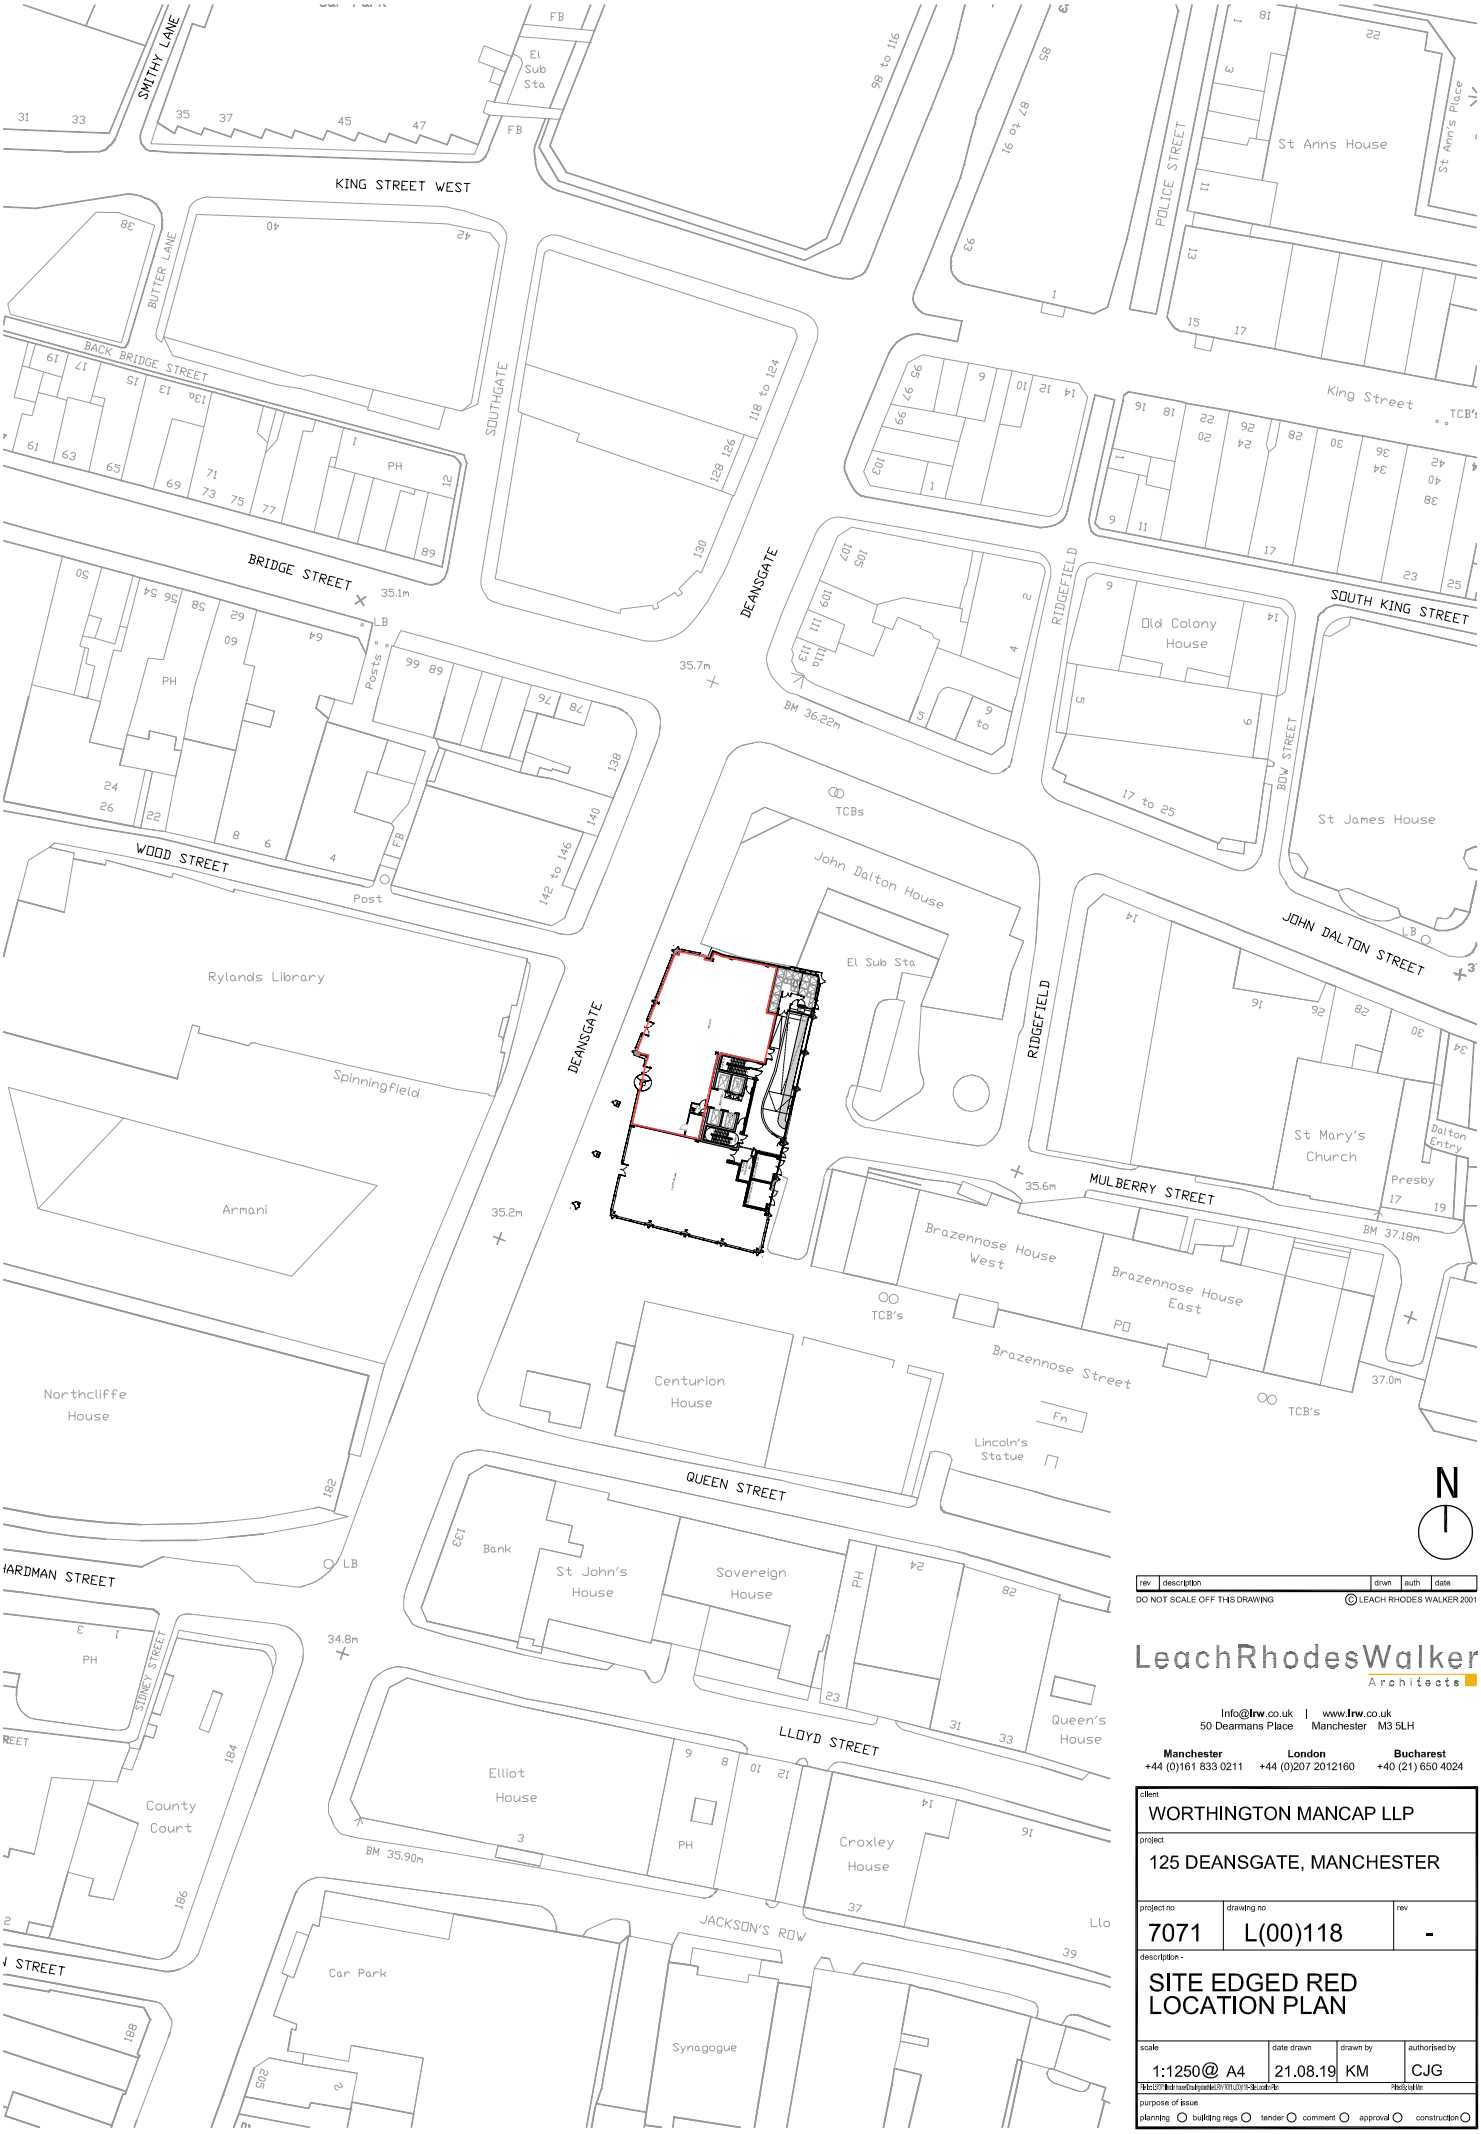


N

rev	description	drwn	auth	date

DO NOT SCALE OFF THIS DRAWING

© LEACH RHODES WALKER 2001

LeachRhodesWalker
Architects

Info@lrw.co.uk | www.lrw.co.uk
50 Dearmans Place Manchester M3 5LH

Manchester +44 (0)161 833 0211
London +44 (0)207 2012160
Bucharest +40 (21) 650 4024

client
WORTHINGTON MANCAP LLP

project
125 DEANSGATE, MANCHESTER

project no	drawing no	rev
7071	L(00)118	-

description -
SITE EDGED RED LOCATION PLAN

scale	date drawn	drawn by	authorised by
1:1250@ A4	21.08.19	KM	CJG

purpose of issue
planning ○ building regs ○ tender ○ comment ○ approval ○ construction ○