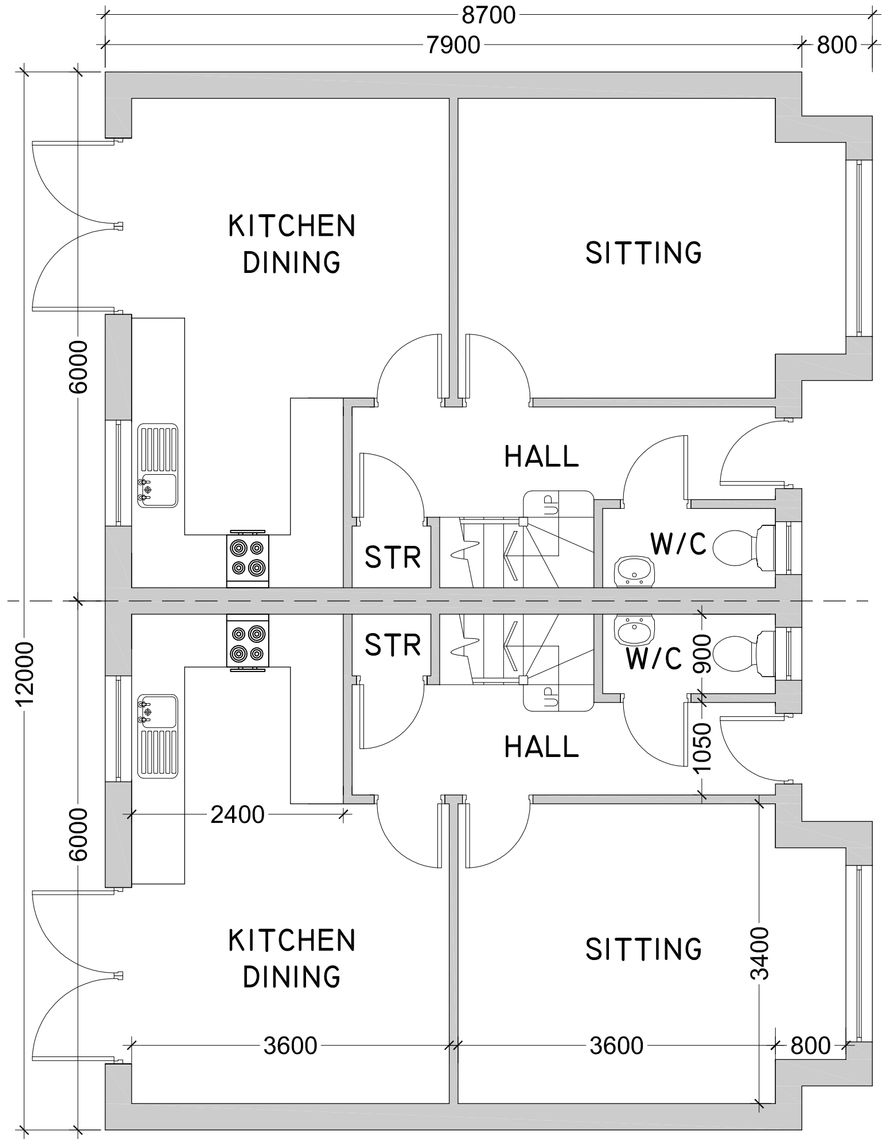

PROPOSED GROUND FLOOR PLAN
(SCALE 1:50)

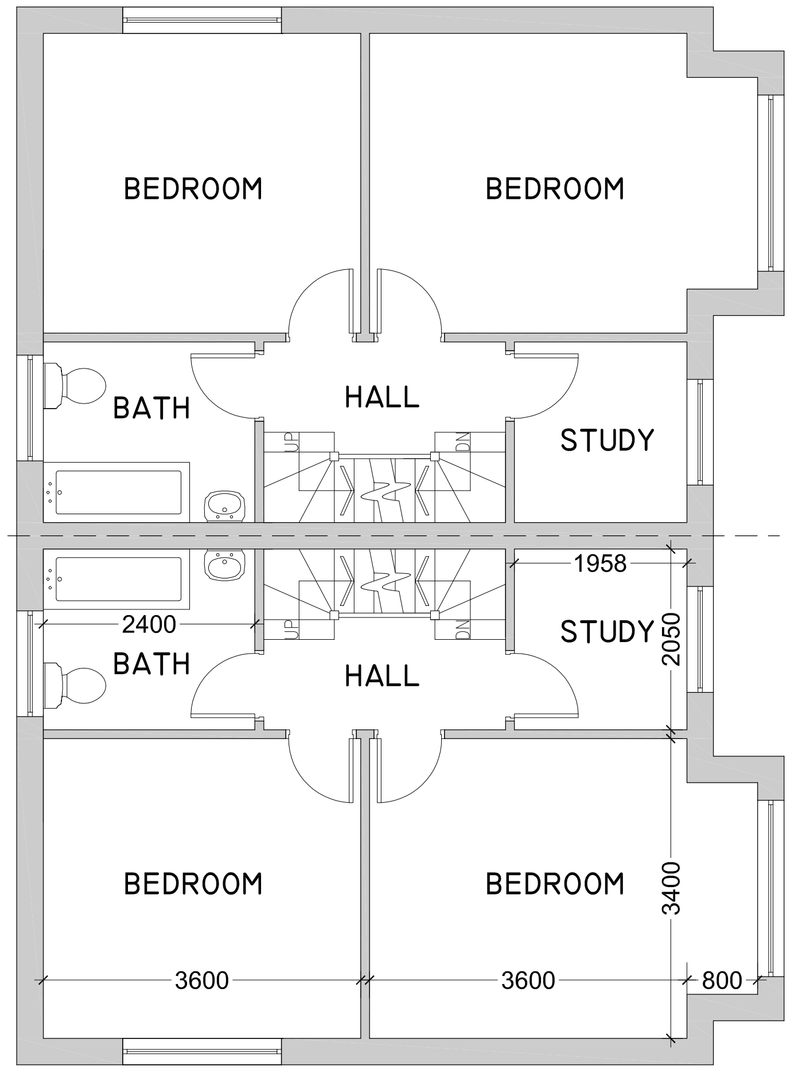

PROPOSED FIRST FLOOR PLAN
(SCALE 1:50)

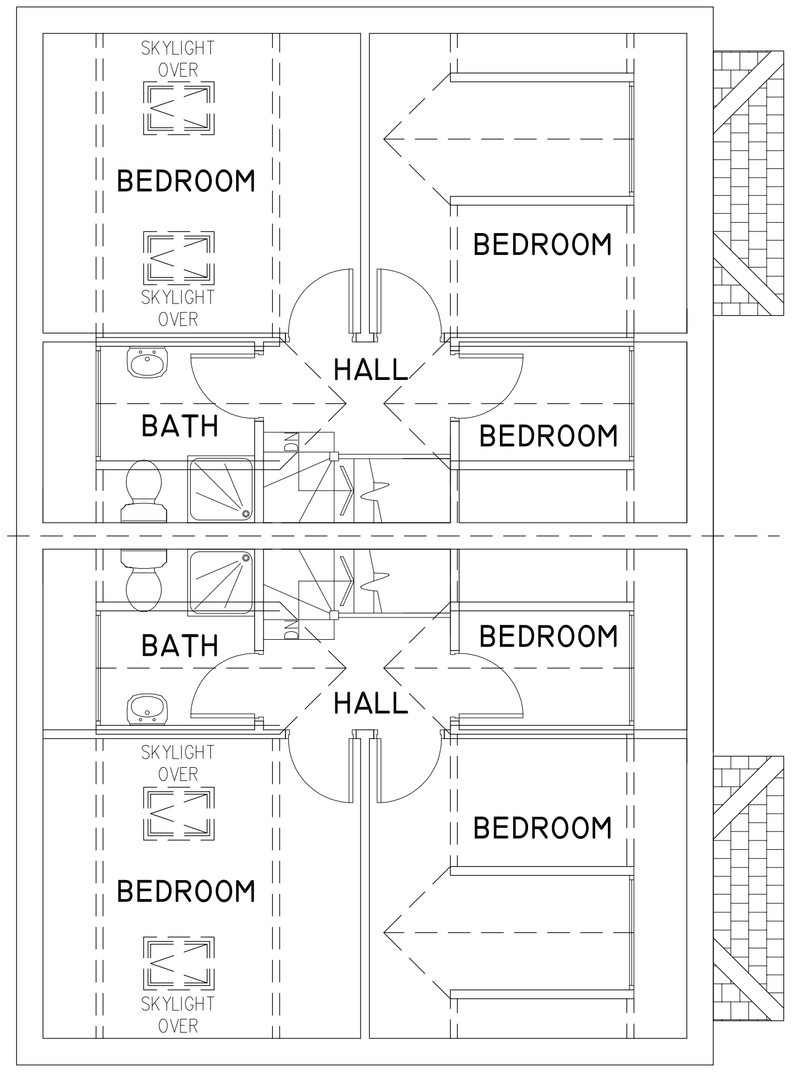

PROPOSED SECOND FLOOR PLAN
(SCALE 1:50)

- All dimensions must be checked on site by the contractor prior to construction
- Do not scale off this drawing for construction purposes
- Any discrepancies between drawings and / or specifications should be reported to the designer prior to any work commencing

Rev:	Date:	Amendments:	Drg By:



LOCATION PLAN (SCALE 1:1250)



AERIAL VIEW



PROPOSED FRONT ELEVATION A



PROPOSED REAR ELEVATION C

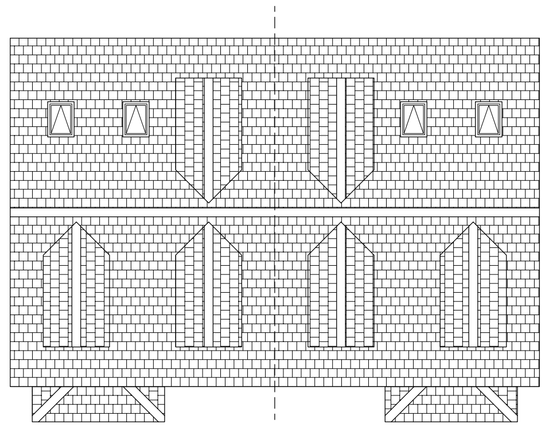

PROPOSED ROOF PLAN

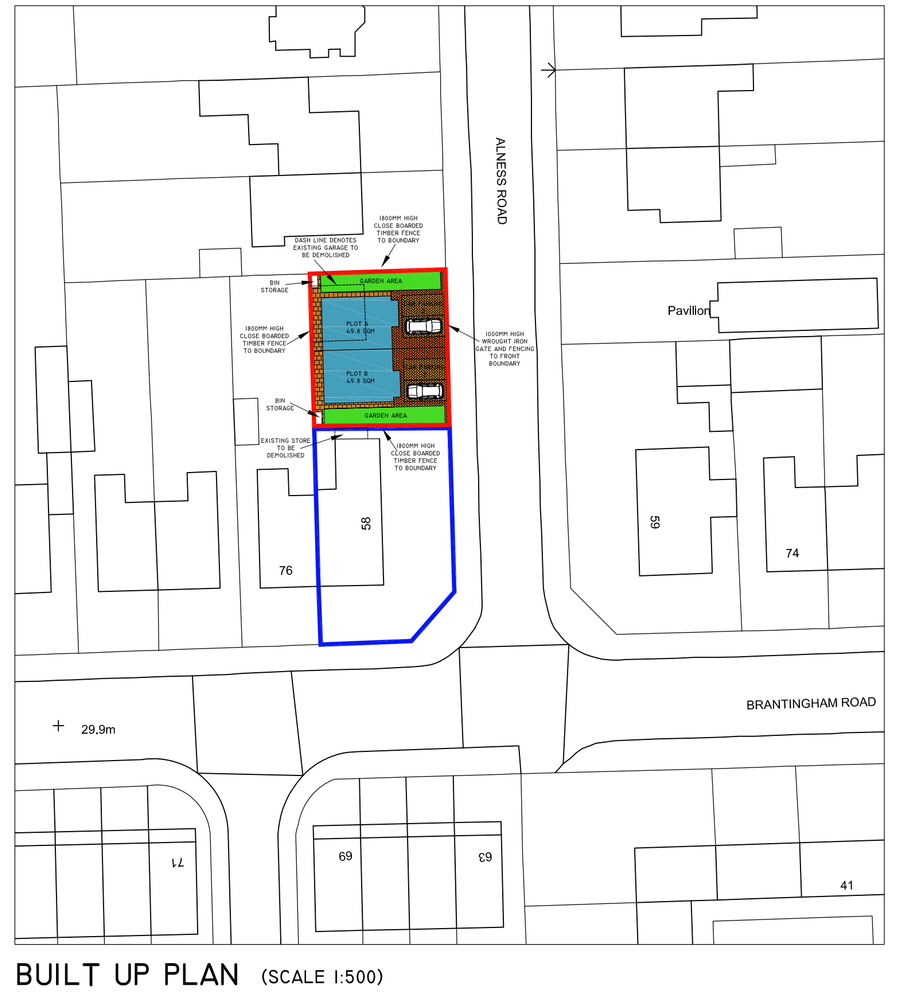

BUILT UP PLAN (SCALE 1:500)

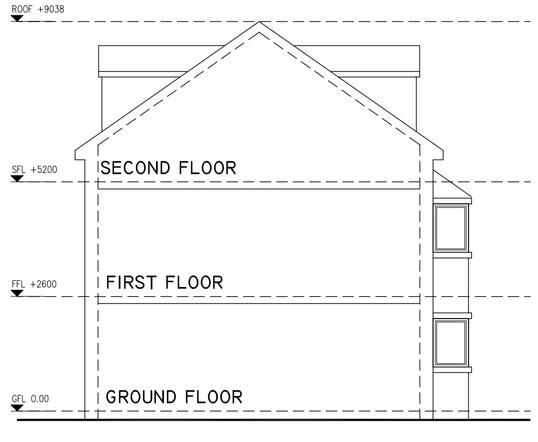

PROPOSED SECTION

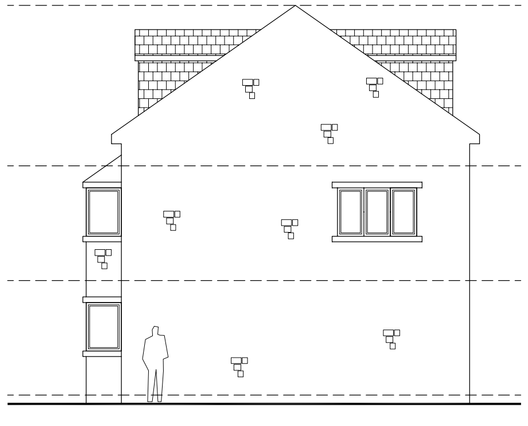

PROPOSED SIDE ELEVATION D

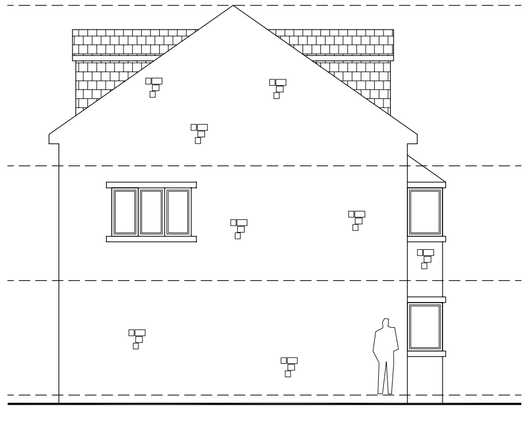

PROPOSED SIDE ELEVATION B

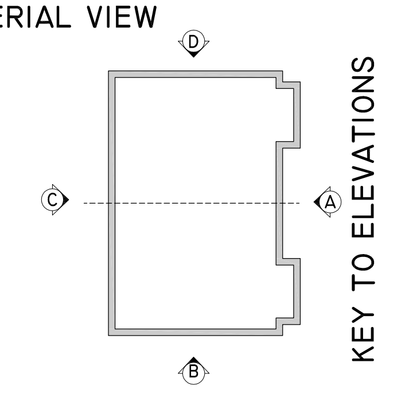

KEY TO ELEVATIONS

ESKHANZ DESIGN
planning I design I project management

61 Princeville St. Bradford
West Yorkshire. BD7 2AG
T. 07967 979977

Checked by Designer :

Checked by Manager :

Scale:	Drawn By:	Date:
1:100	S:K	MAY 2019

Title:

PROPOSED SEMI DETACHED DWELLING AT NO 58 ALNESS ROAD, WHALLEY RANGE, MANCHESTER, M16 8HW

Client:

EMT MANAGEMENT LTD

Drawing No:

19-128-01 PROPOSED PLANS AND ELEVATION

© EKD