



IMPORTANT NOTE:

ALL DIMENSIONS AND LEVELS SHOWN ON THIS DRAWING ARE TO BE CHECKED BY THE CONTRACTOR/ MANUFACTURER PRIOR TO THE COMMENCEMENT OF ANY WORKS ON SITE OR THE MANUFACTURE OF ANY SITE COMPONENTS.

THIS DRAWING IS NOT TO BE SCALED.

DIMENSIONS ARE INDICATED IN MILLIMETRES UNLESS CLEARLY STATED OTHERWISE.


COPYRIGHT OF THIS DRAWING BELONGS SOLELY TO CUBE PSL.

LIMITATIONS & THIRD PARTY CLAUSE:


WHERE PARTS OF THE PROPERTY WERE COVERED OR INACCESSIBLE AT TIME OF SURVEY POSITIONS OF ELEMENTS ARE MARKED 'ASSUMED' ACCORDINGLY.

KEY


 **SITE BOUNDARY**

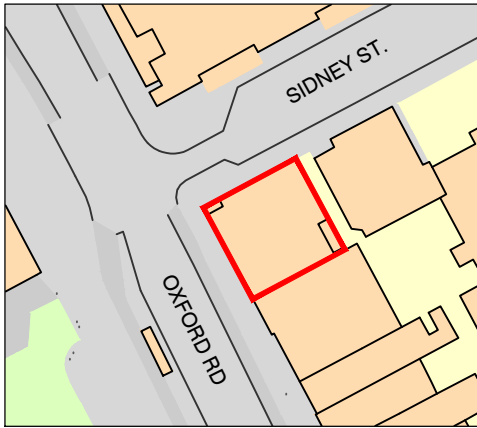


SITE LOCATION PLAN
SCALE 1:1250@A3

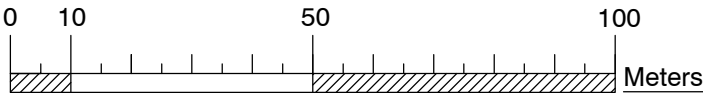

Scale: 1:1250

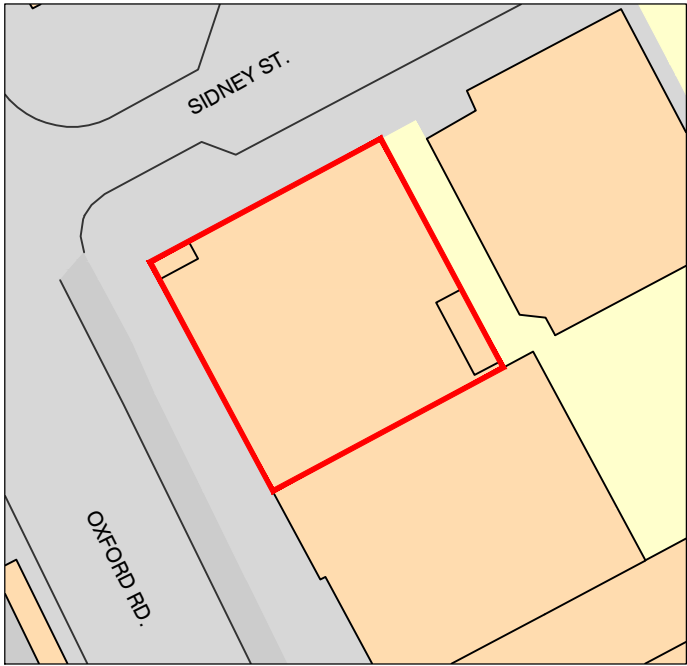

SITE LAYOUT PLAN
SCALE 1:500@A3

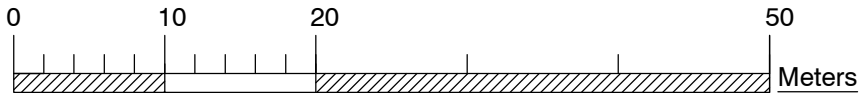

Scale: 1:500

A	ISSUE FOR PLANNING	23.07.19	CB
REV	DETAILS	DATE	BY
REVISIONS			

CLIENT	
	
PROJECT	
EIGHTH DAY APARTMENTS 111 OXFORD ROAD MANCHESTER M1 7DU	
DRAWING TITLE	
SITE LOCATION & SITE LAYOUT PLANS	
DRAWN BY	CHECKED BY
CB	SP
DATE	SCALE
23/07/19	1:1250/1:500 @ A3
DRAWING NO	
CPS 19 052	

PLANNING

cube.

Project Management | Building Surveyors
Heritage Consultants | Design Services

502 Birchwood One | Dewhurst Road | Warrington | WA3 7GB

t: 01925 831 710 | f: 01925 839 129
e: dliang@cubeptsl.co.uk | w: www.cubeptsl.co.uk