
This drawing and CAD data therein is protected by copyright and must not be copied or reproduced without the written consent of DLG Architects LLP. ©

No dimensions are to be scaled from this drawing. Use figured dimensions only. All dimensions and sizes are to be checked on site and any discrepancies reported to the architect prior to initiation of any works.


PL

REV	DESCRIPTION	INITIALS/DATE
A	SECTION A ADDED; EXTERNAL SEATING OMITTED; UNIT NAME ADDED	SMH/05.08.19

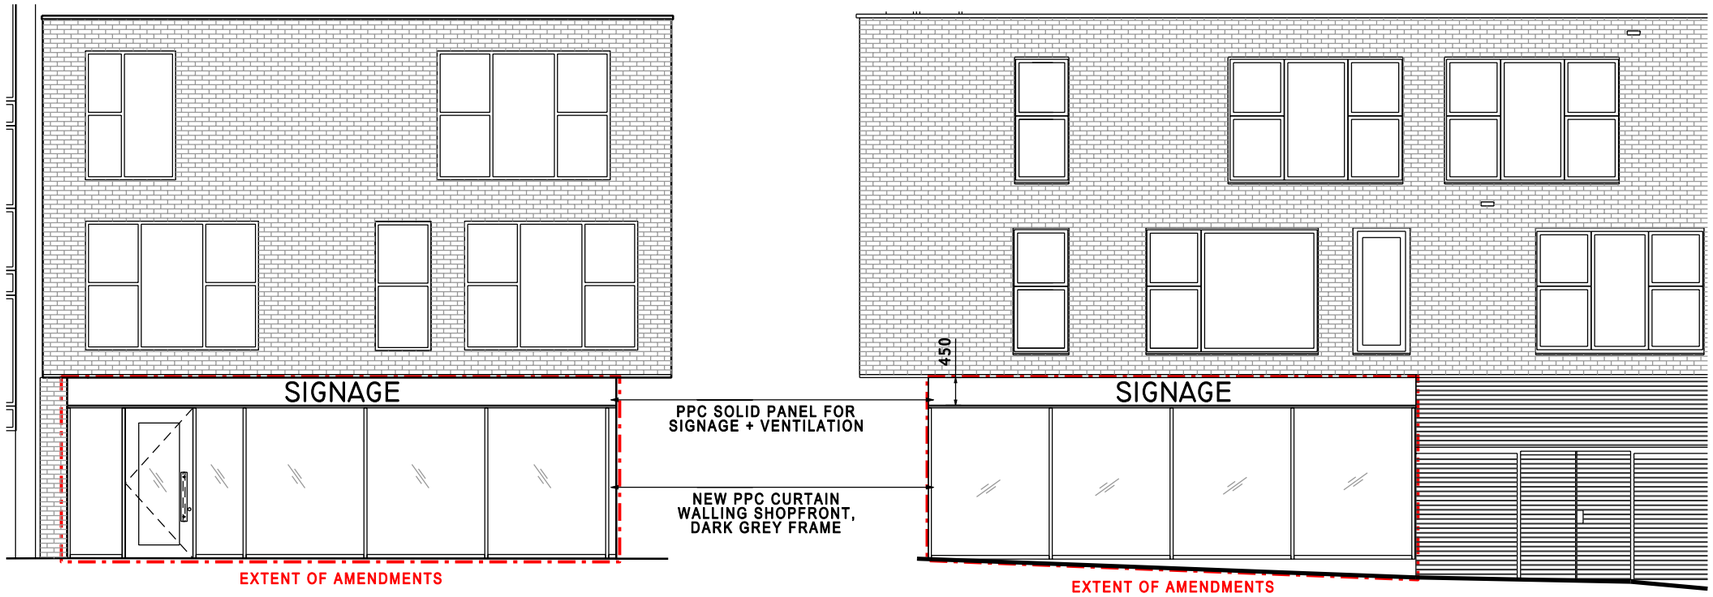


LAYSTALL ST ELEVATION
1:100

BROCK ST ELEVATION
1:100

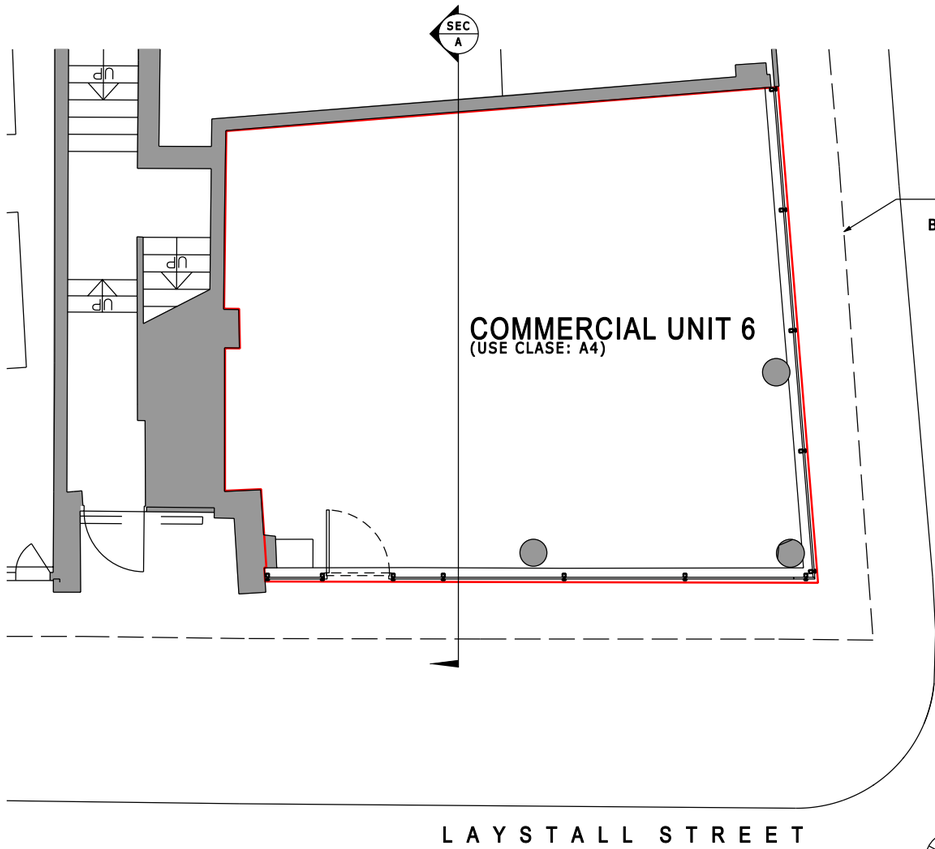

GROUND FLOOR PLAN
1:100

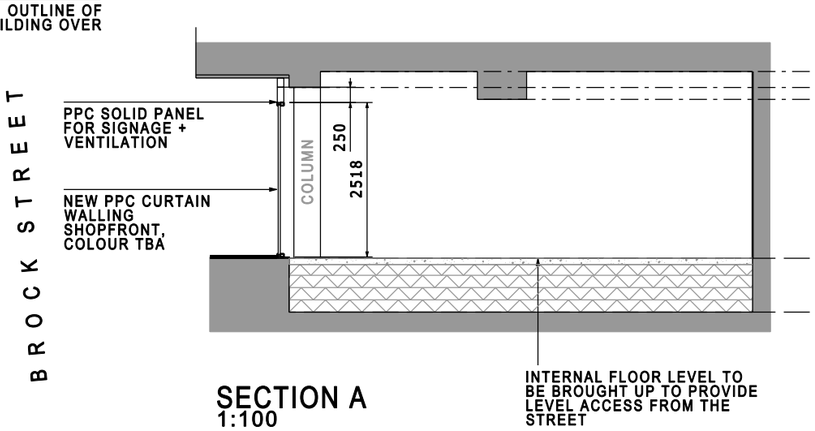

SECTION A
1:100



JOB NAME
CIEL CAPITAL
LAYSTALL ST
MANCHESTER
M1 2JZ

DRAWING TITLE
PROPOSED
CORNER RETAIL UNIT
ELEVATIONS AND PLAN

STATUS
Planning

DATE	SHEET BY	SCALE @ SIZE
May '19	KO	1:100@A3

JOB NO.	CODE	DRAWING NO.	REV
4328	PL	002	A

DLG ARCHITECTS

LEEDS
One Brewery Wharf
Waterloo Street
Leeds
LS10 1GX

+44(0)113 247 1222
leeds@dlgarchitects.com

LONDON
Studio 12.0G.1
The Leather Market
11 - 13 Weston Street
London
SE1 3ER

+44(0)207 620 1236
london@dlgarchitects.com

dlgarchitects.com