
THIS DRAWING IS COPYRIGHT PROTECTED AND MAY NOT BE REPRODUCED IN WHOLE OR PART WITHOUT WRITTEN AUTHORITY FROM THE OWNER.
© Planit Intelligent Environments Limited

**NOTES:**
1. Do not scale from this drawing.
2. Always work to noted dimensions.
3. All dimensions are in millimetres unless otherwise stated.
4. All setting out, levels and dimensions to be agreed on site.
5. The dimensions of all materials must be checked on site before being laid out.
6. This drawing must be read with the relevant specification clauses and detail drawings.
7. Order of construction and setting out to be agreed on site.


N

AREA 1
REFER TO DRAWING OTH-PLA-EE-ES-DWG-L-8017

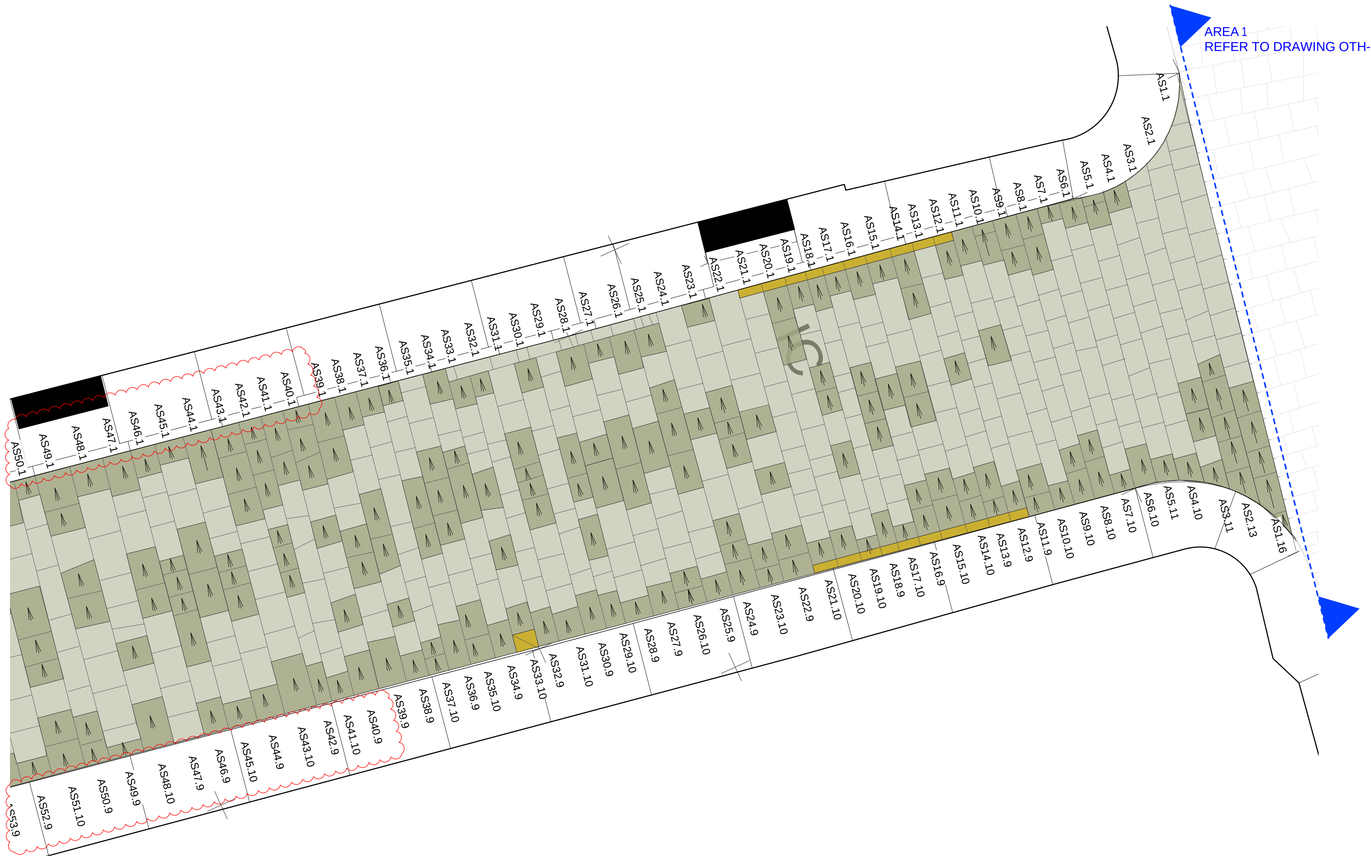


INSET 1: SCALE 1:25

INSET 1

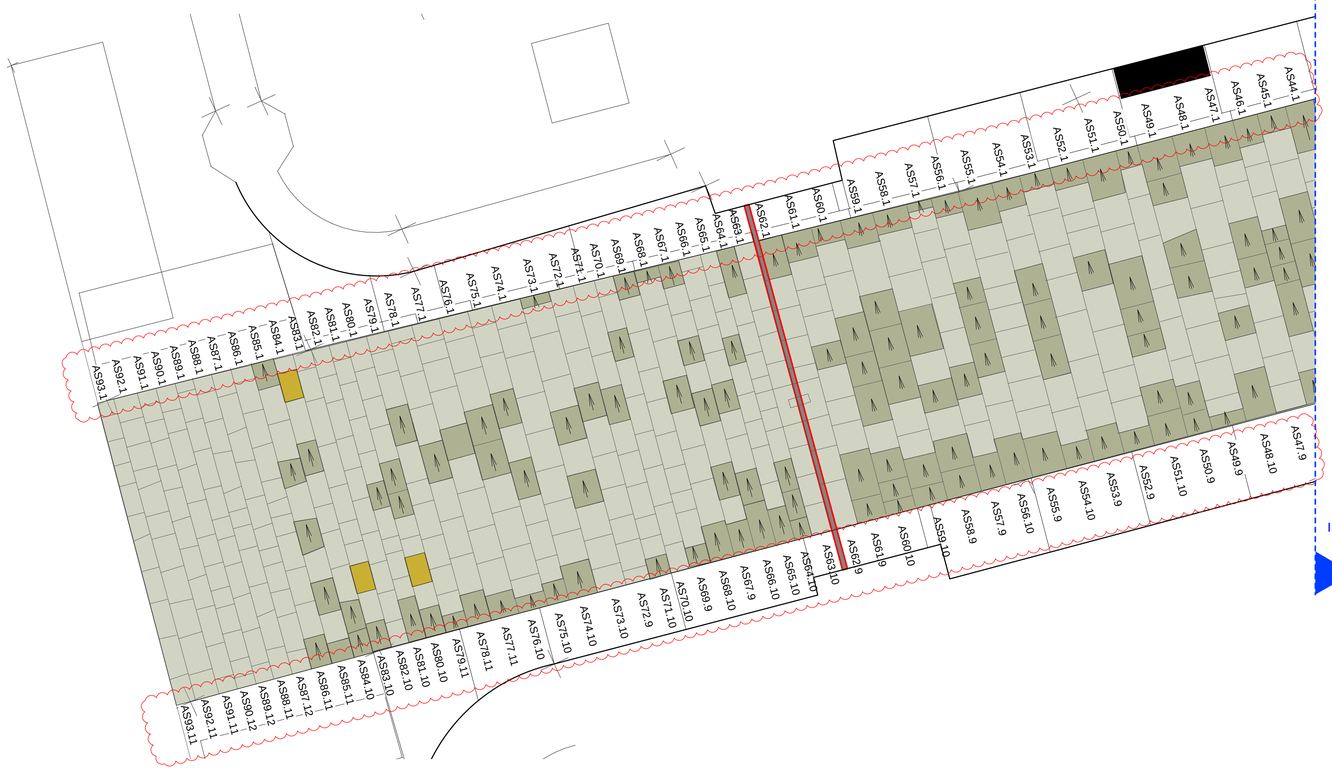



INSET 1

INSET 2: SCALE 1:25


## Revision Notes:

1. Minor amendments to Sett reference numbers
2. Key updated

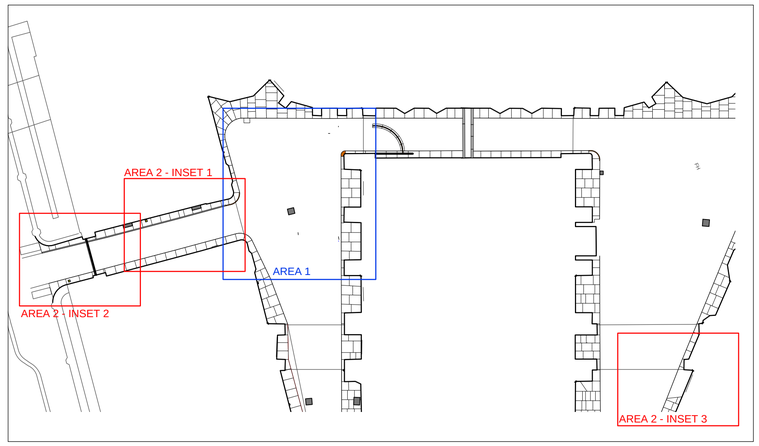


LOCATION INSET

LOCATION PLAN

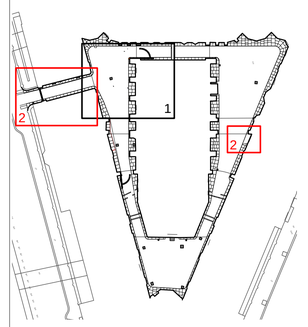


KEY

565 — Yorkstone Setts reference number
Refer to Courtyard Existing Condition Schedule OTH-PLA-EE-ES-SCH-L-0001 for details of existing paving.

Existing Yorkstone Setts: Good Condition
To be lifted, cleaned and relaid in existing location as recorded. In some locations slabs are to be cut down / adjusted as indicated on drawings to suit new features. Refer to Specification Clause Q25/330A.


Existing Yorkstone Setts: Good Condition with Unique Features / Markings
To be lifted, cleaned and relaid in existing location as recorded. In some locations slabs are to be cut down / adjusted as indicated on drawings to suit new features. Refer to Specification Clause Q25/330A.

New Reclaimed Yorkstone Setts
To replace existing units in poor condition / damaged.
Refer to Specification Clause Q25/330B.

Existing Granite Setts: to be relaid
To be lifted, cleaned and relaid.
Refer to Specification Clause Q25/331A.

Existing Cast Iron Manholes, Service and Gully Covers

Existing Gates

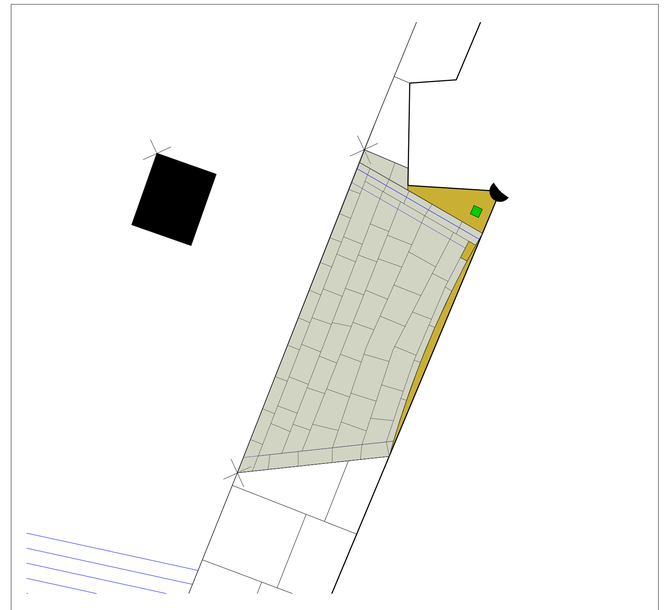

INSET 3: SCALE 1:25

| Revision | Date | Description | Drawn | Apprvd. |
|---|---|---|---|---|
| 02 | 01/05/19 | Issued for LBC / Stage 3+ | SR | MS/KR |
| 01 | 18/04/19 | Issued for listed building consent | SR | MS/KR |

**Planit I.E. Limited**
E: info@planit-ie.com W: planit-ie.com
**MANCHESTER**
2 Back Grafton St , Altrincham, WA14 1DY
T: 0161 928 9281
**LONDON**
Unit 6 Waterside, 44-48 Wharf Road, London, N1 7UX
T: 0207 253 5678
**LIVERPOOL**
No. 8 Princes Parade, Princes Dock, Liverpool, L3 1DL
T: 0151 705 6746

**Client** Manchester City Council

**Project** Our Town Hall

**Drg Title** Courtyard - Yorkstone Setts Area 2 Proposed

| Created on | Created by | Approved by |
|---|---|---|
| 11.04.19 | SR | MS |

| Scale | Size | Workstage |
|---|---|---|
| **1:25** | **A1** | **Stage 4** |

| Drg No. | Suitability | Revision |
|---|---|---|
| **OTH-PLA-EE-ES-DWG-L-8020** | **D1** | **02** |

© Planit I.E. Limited